Proposed Gas Trap for Retrofitting Drainage Structures
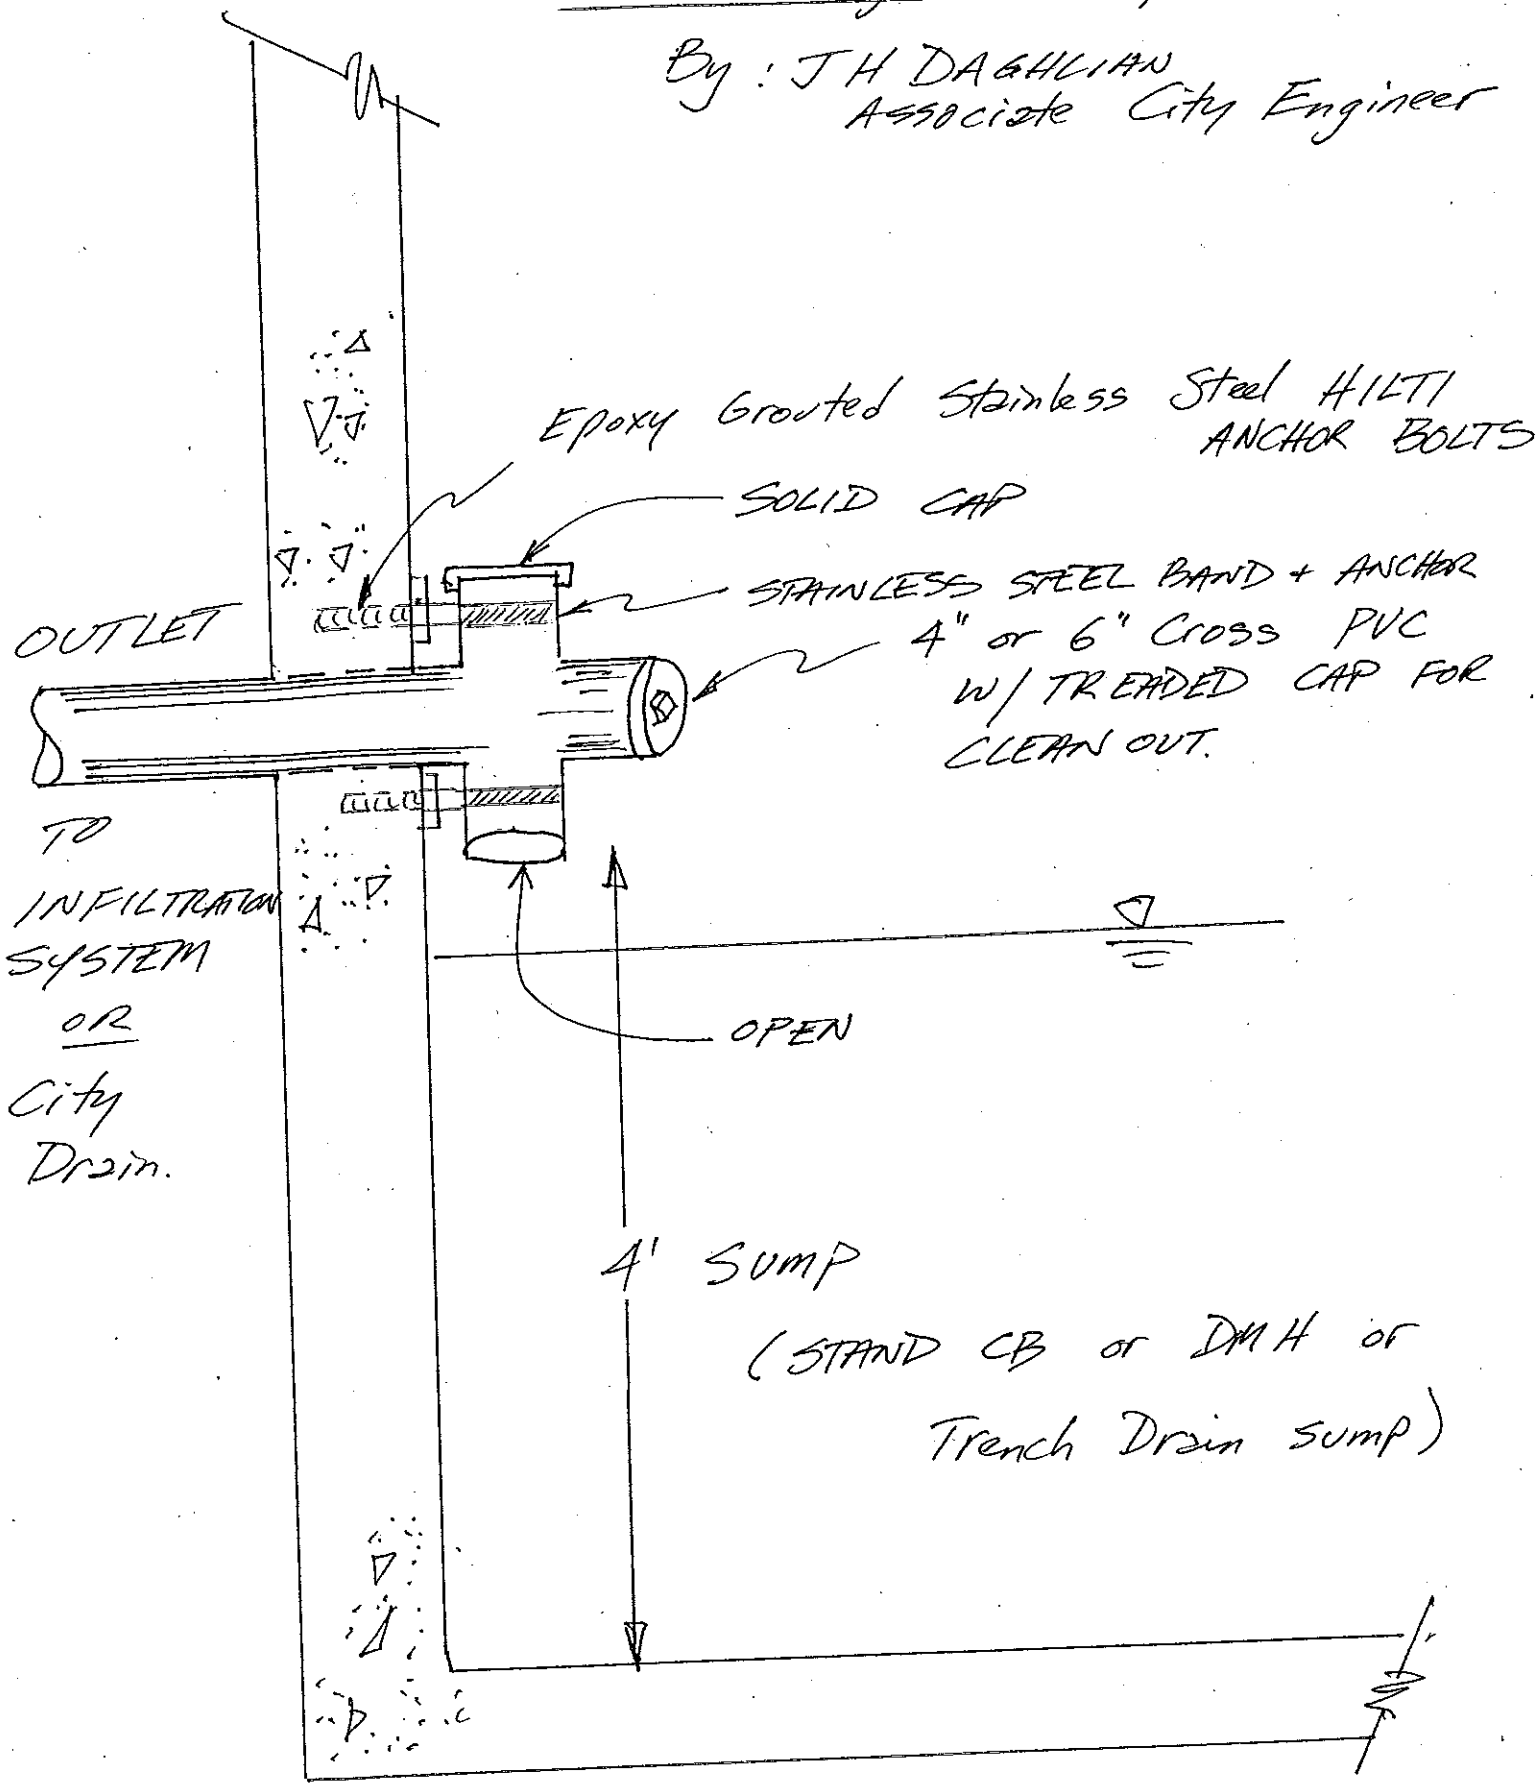
By: J H DAGHLIAN
Associate City Engineer