N:\SHARED-mmas-vf02\CIMAGE\BASELINS\NEW\NEW-OLDENGAA.dwg

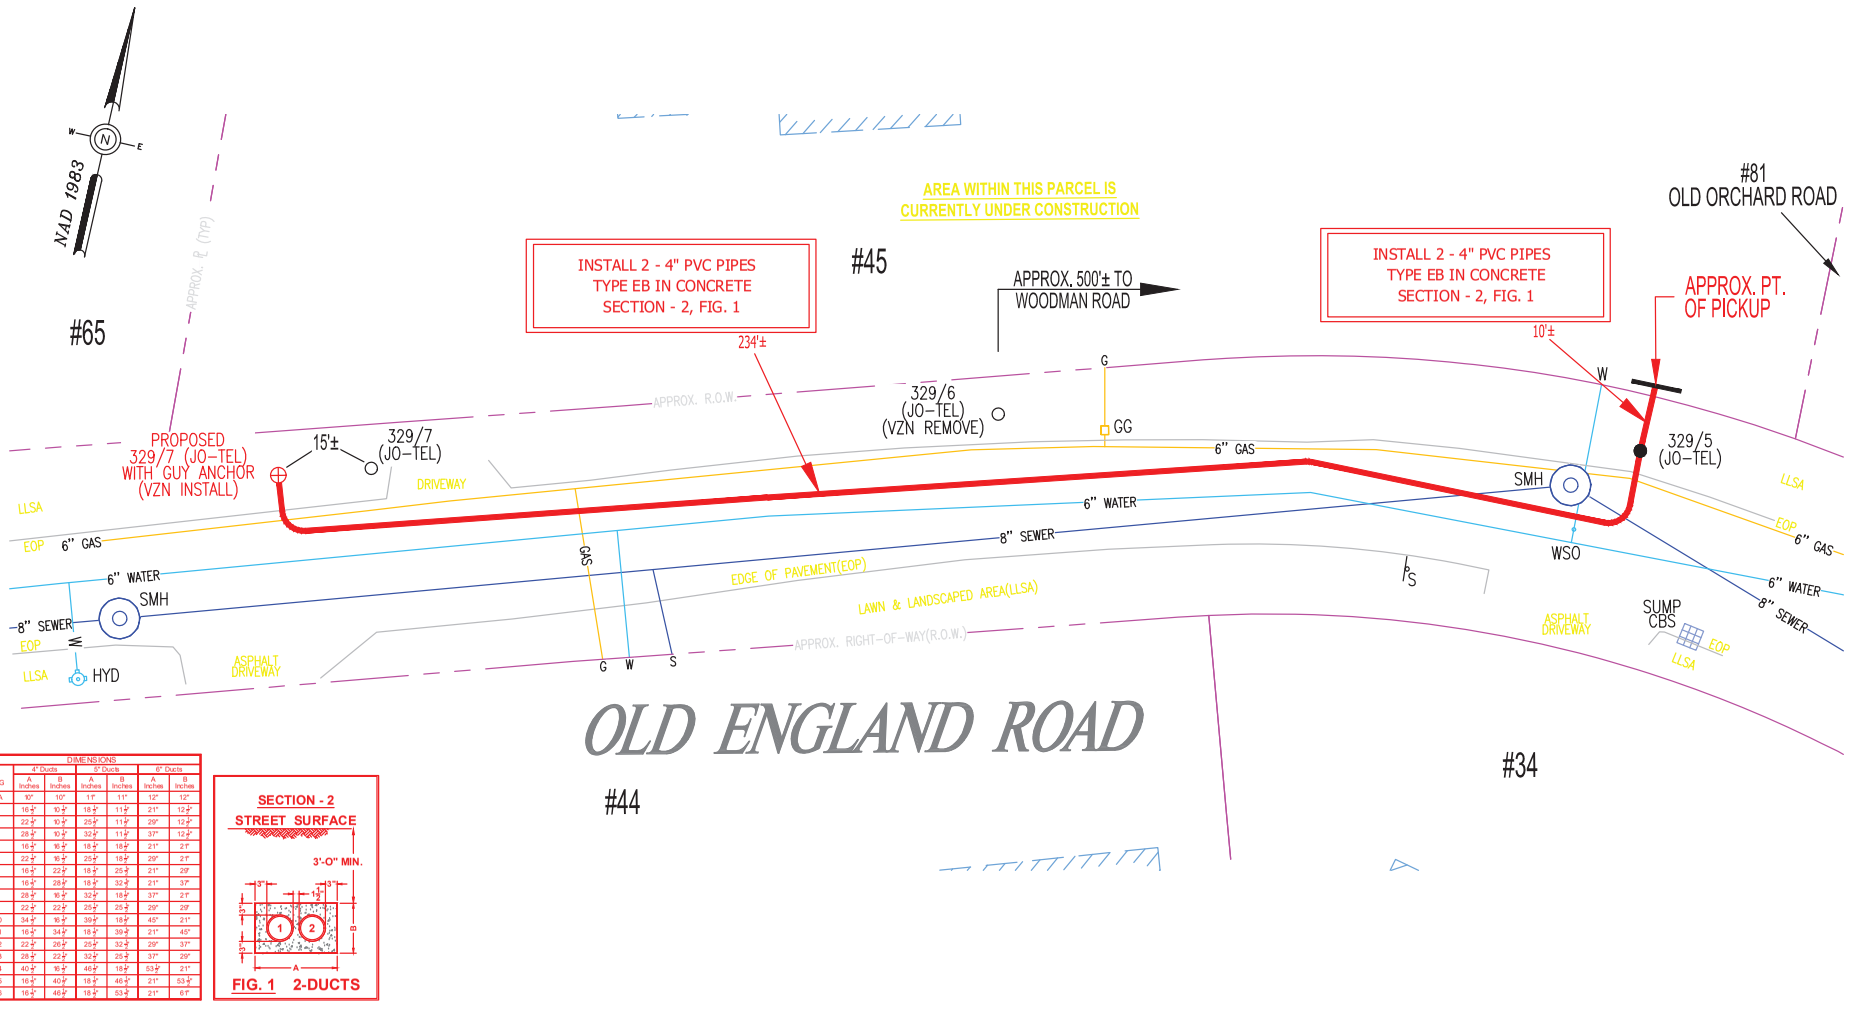

DIMENSIONS						
	4" Ducts		5" Ducts		6" Ducts	
FIG	A Inches	B Inches	A Inches	B Inches	A Inches	B Inches
1A	10"	10"	11"	11"	12"	12"
1	16½"	10½"	18½"	11½"	21"	12½"
2	22½"	10½"	25½"	11½"	29"	12½"
3	28½"	10½"	32½"	11½"	37"	12½"
4	16½"	16½"	18½"	18½"	21"	21"
5	22½"	16½"	25½"	18½"	29"	21"
6	16½"	22½"	18½"	25½"	21"	29"
7	16½"	28½"	18½"	32½"	21"	37"
8	28½"	16½"	32½"	18½"	37"	21"
9	22½"	22½"	25½"	25½"	29"	29"
10	34½"	16½"	39½"	18½"	45"	21"
11	16½"	34½"	18½"	39½"	21"	45"
12	22½"	28½"	25½"	32½"	29"	37"
13	28½"	22½"	32½"	25½"	37"	29"
14	40½"	16½"	46½"	18½"	53½"	21"
15	16½"	40½"	18½"	46½"	21"	53½"
16	16½"	46½"	18½"	53½"	21"	61"

NOTES:

THE LOCATION OF UNDERGROUND STRUCTURES ARE FROM PLANS AND RECORDS AND ARE APPROXIMATE ONLY. IN ADDITION, SURFACE FEATURES OF UTILITIES AND SERVICES LOCATED BY FIELD SURVEY ARE TIED-IN TO THEIR NEAREST MAIN SERVICE LINE IF NO RECORDS WERE AVAILABLE TO CONFIRM IT'S UNDERGROUND EXISTENCE.

ANY UNDERGROUND STRUCTURES NOT EVIDENT WERE REQUESTED, YET UNAVAILABLE AT THIS PRESENT TIME.

0 20 40
SCALE IN FEET

BY YOUR USE OF THE INFORMATION CONTAINED IN THIS MAP, YOU AGREE THAT NO WARRANTY OF ANY KIND, EXPRESS OR IMPLIED, IS GIVEN WITH RESPECT TO THE INFORMATION. NEITHER NSTAR ELECTRIC COMPANY, NSTAR GAS COMPANY NOR ITS PARENTS, AFFILIATES, OFFICERS, DIRECTORS, SHAREHOLDERS, EMPLOYEES OR AGENTS (COLLECTIVELY THE "NSTAR ENTITIES") SHALL BE LIABLE FOR ANY LOSS OR INJURY CAUSED IN WHOLE OR IN PART BY USE OF THIS INFORMATION OR IN RELIANCE UPON IT. TO THE MAXIMUM EXTENT ALLOWED BY LAW, YOU AGREE BY YOUR ACCEPTANCE OF THE INFORMATION TO RELEASE, INDEMNIFY AND HOLD THE NSTAR ENTITIES HARMLESS FROM ANY SUCH LOSS OR INJURY.

THE INFORMATION MAY NOT REPRESENT A SURVEY, MAY NOT BE THE MOST COMPLETE AND IS SUBJECT TO CHANGE WITHOUT NOTICE. NO LIABILITY IS ASSUMED FOR THE ACCURACY OF THE INFORMATION, EITHER EXPRESSED OR IMPLIED. UNAUTHORIZED ATTEMPTS TO MODIFY THE INFORMATION OR USE THE INFORMATION FOR OTHER THAN ITS INTENDED PURPOSES ARE PROHIBITED

MASS. LAW
REQUIRES 72 HOURS ADVANCE NOTICE TO UTILITY COMPANIES BEFORE DIGGING BY ANYONE. CALL DIG-SAFE 1-888-344-7233

C#	43-20
Ward #	–
Work Order #	2387817
Surveyed by:	JF/GC
Research by:	SC
Plotted by:	SC
Proposed Structures:	SC/TL
Approved:	T. THIBAULT
P#	

NSTAR ELECTRIC d/b/a EVERSOURCE
1165 MASSACHUSETTS AVE. DORCHESTER, MASS. 02125

Plan of OLD ENGLAND ROAD
NEWTON (CHESTNUT HILL)
Showing PROPOSED CONDUIT LOCATION

Scale 1"=20' Date SEPTEMBER 15, 2020
SHEET 1 of 1 REVISED: AUGUST 24, 2021

138-22