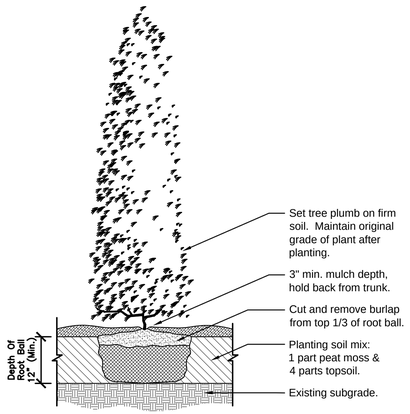

NOTES:
1. New plant beds to have a minimum of one foot depth of planting soil or depth of root ball, whichever is greater.
2. Soak each plant twice weekly for three weeks after fall planting
3. Soak twice weekly during following spring and summer.

1 ARBORVITAE PLANTING DETAIL

Scale: 3/4" = 1'-0"

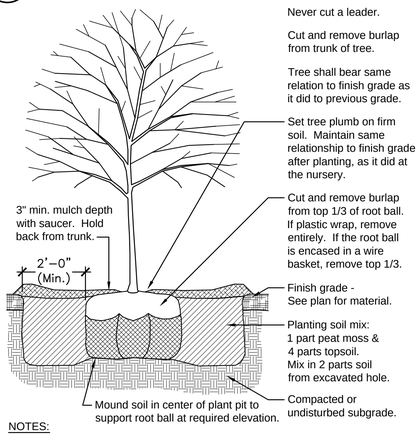

NOTES:
1. Soak each tree twice weekly, for (3) weeks after fall planting
2. Soak each tree twice weekly, during spring and summer planting.
3. Contractor to provide a price for staking of each individual tree.

2 TYP. DECIDUOUS TREE PLANTING

Scale: 1/2" = 1' - 0"

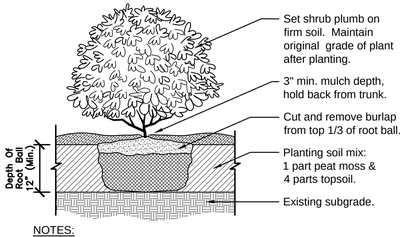

NOTES:
1. New shrub beds to have a minimum of one foot planting soil.
2. Shrubs to be full and bushy.

3 TYPICAL SHRUB PLANTING

Scale: 3/4" = 1'-0"

Call DIGSAFE, 1-888-344-7233, for location and marking of all utilities prior to any excavation. Private utilities may require additional marking and investigation.

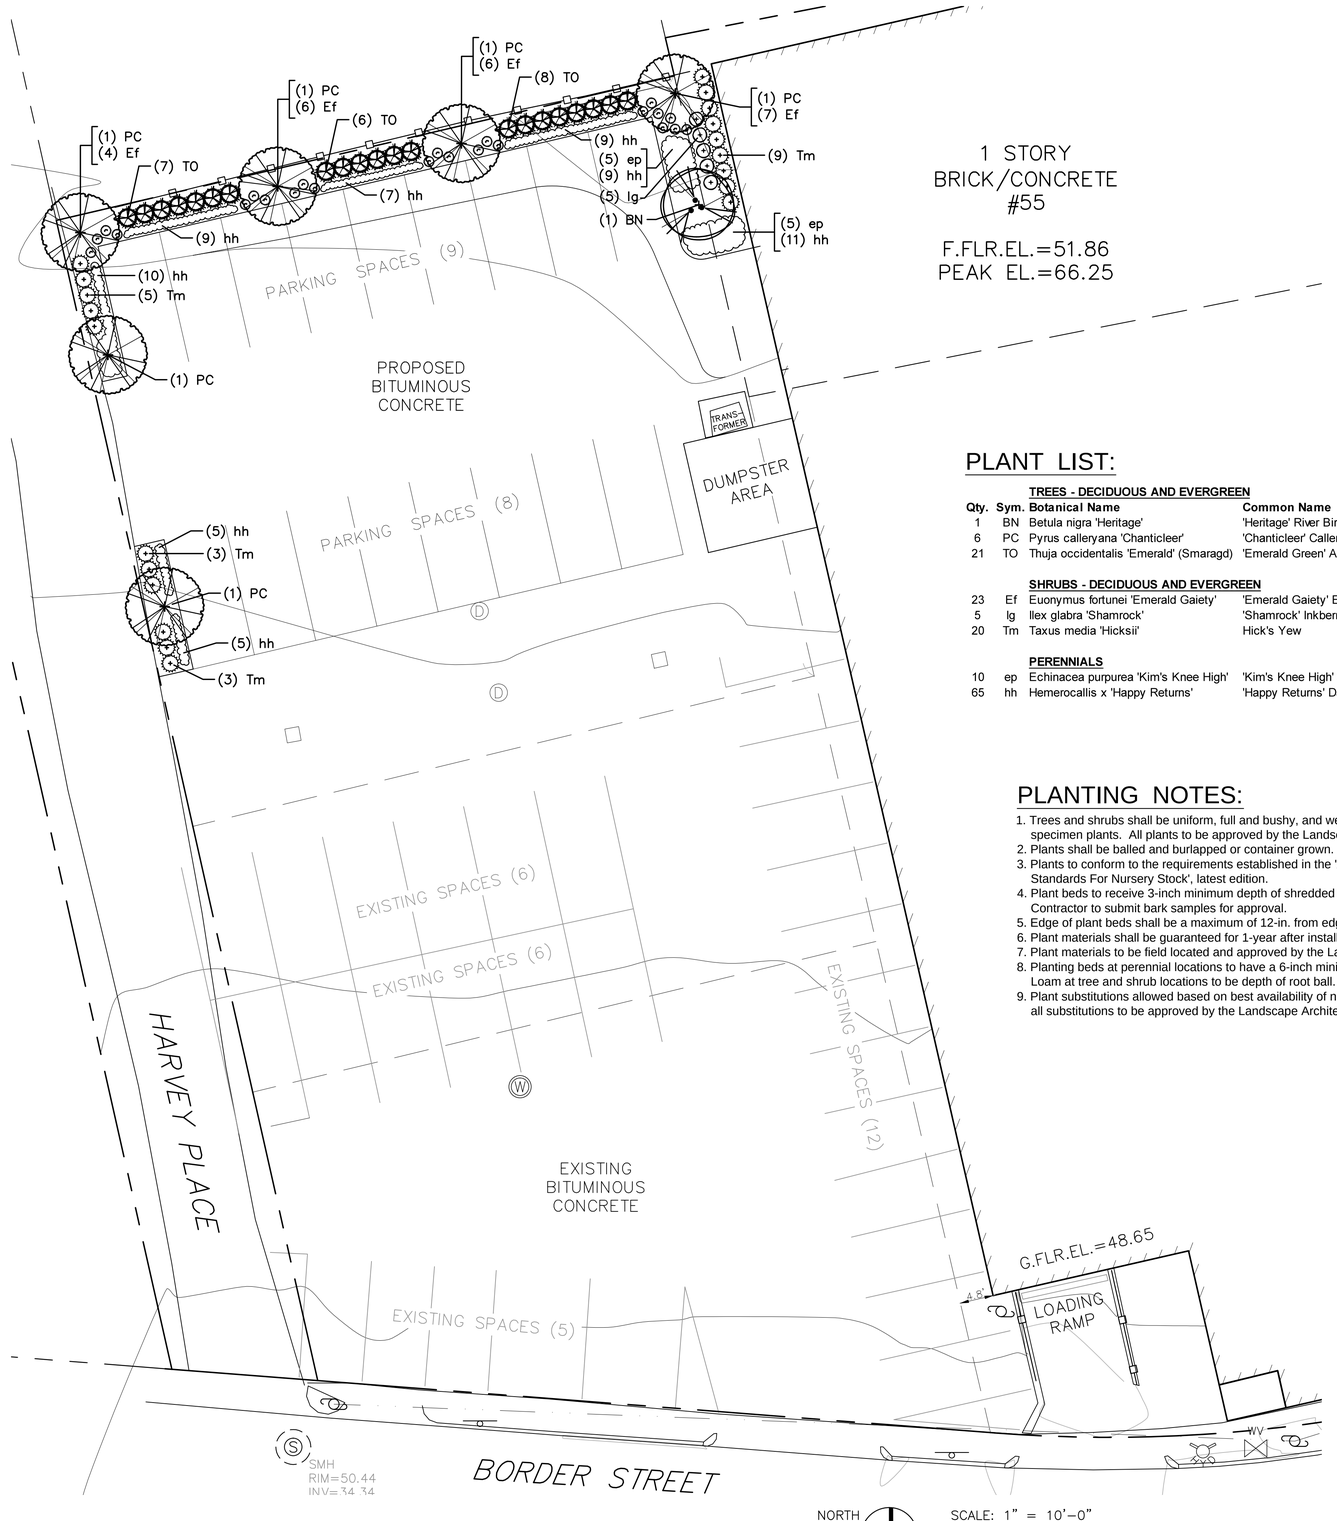

1 STORY
BRICK/CONCRETE
#55

F.FLR.EL.=51.86
PEAK EL.=66.25

PLANT LIST:

Qty.	Sym.	Botanical Name	Common Name	Size
		TREES - DECIDUOUS AND EVERGREEN		
1	BN	Betula nigra 'Heritage'	'Heritage' River Birch	10' ht. clump
6	PC	Pyrus calleryana 'Chanticleer'	'Chanticleer' Callery Pear	1 1/2 - 2" cal.
21	TO	Thuja occidentalis 'Emerald' (Smaragd)	'Emerald Green' Arborvitae	5 - 6' height
		SHRUBS - DECIDUOUS AND EVERGREEN		
23	Ef	Euonymus fortunei 'Emerald Gaiety'	'Emerald Gaiety' Euonymus	3 gallon pot
5	lg	Ilex glabra 'Shamrock'	'Shamrock' Inkberry	18 - 24" ht.
20	Tm	Taxus media 'Hicksii'	Hick's Yew	30 - 36" ht.
		PERENNIALS		
10	ep	Echinacea purpurea 'Kim's Knee High'	'Kim's Knee High' Coneflower	2 gallon pot
65	hh	Hemerocallis x 'Happy Returns'	'Happy Returns' Daylily	2 gallon pot

PLANTING NOTES:

1. Trees and shrubs shall be uniform, full and bushy, and well branched specimen plants. All plants to be approved by the Landscape Architect.
2. Plants shall be balled and burlapped or container grown.
3. Plants to conform to the requirements established in the 'American Standards For Nursery Stock', latest edition.
4. Plant beds to receive 3-inch minimum depth of shredded bark mulch. Contractor to submit bark samples for approval.
5. Edge of plant beds shall be a maximum of 12-in. from edge of plant material.
6. Plant materials shall be guaranteed for 1-year after installation.
7. Plant materials to be field located and approved by the Landscape Architect.
8. Planting beds at perennial locations to have a 6-inch minimum depth of loam. Loam at tree and shrub locations to be depth of root ball.
9. Plant substitutions allowed based on best availability of nursery stock, with all substitutions to be approved by the Landscape Architect.

PLAN INFORMATION:
Plan information, including property lines and proposed layout by:
VTP ASSOCIATES, Inc.
132 Adams St., Newton MA 02458
Site Plan dated: June 13, 2019.

PREPARED BY:
LEONE COMPANY
Newton, MA 02465
Ph: 617-527-2288

NOTE:
THIS DRAWING AND ALL INFORMATION CONTAINED HEREON IS PROPRIETARY INFORMATION OF LEONE LANDSCAPE, AND MAY NOT BE COPIED OR REPRODUCED, EITHER IN WHOLE OR IN PART, BY ANY METHOD, WITHOUT WRITTEN PERMISSION OF LEONE LANDSCAPE.

SEAL:

CONSULTANT:
VTP Associates
Land Surveyors
Civil Engineers
132 Adams Street
2nd Floor, Suite 3
Newton, MA 02458
Ph. 617-332-8271

PROJECT LOCATION:
55 Border Street
Newton, MA

NO.	DATE	DESCRIPTION
REVISIONS		

ISSUE DATE:	11 / 17 / 2019
PROJECT NO:	55 Border Street
CAD FILE:	55 Border-Lndscp.d
DRAWN BY:	REC
CHECKED BY:	

SHEET TITLE:
PLANTING PLAN

SCALE: 1" = 10' - 0"

SHEET NO.:
L-1

55 Border St - Newton / 55 Border-Lndscp_2019-11.dwg / 55 Border-Lndscp_2019-11-17.pdf