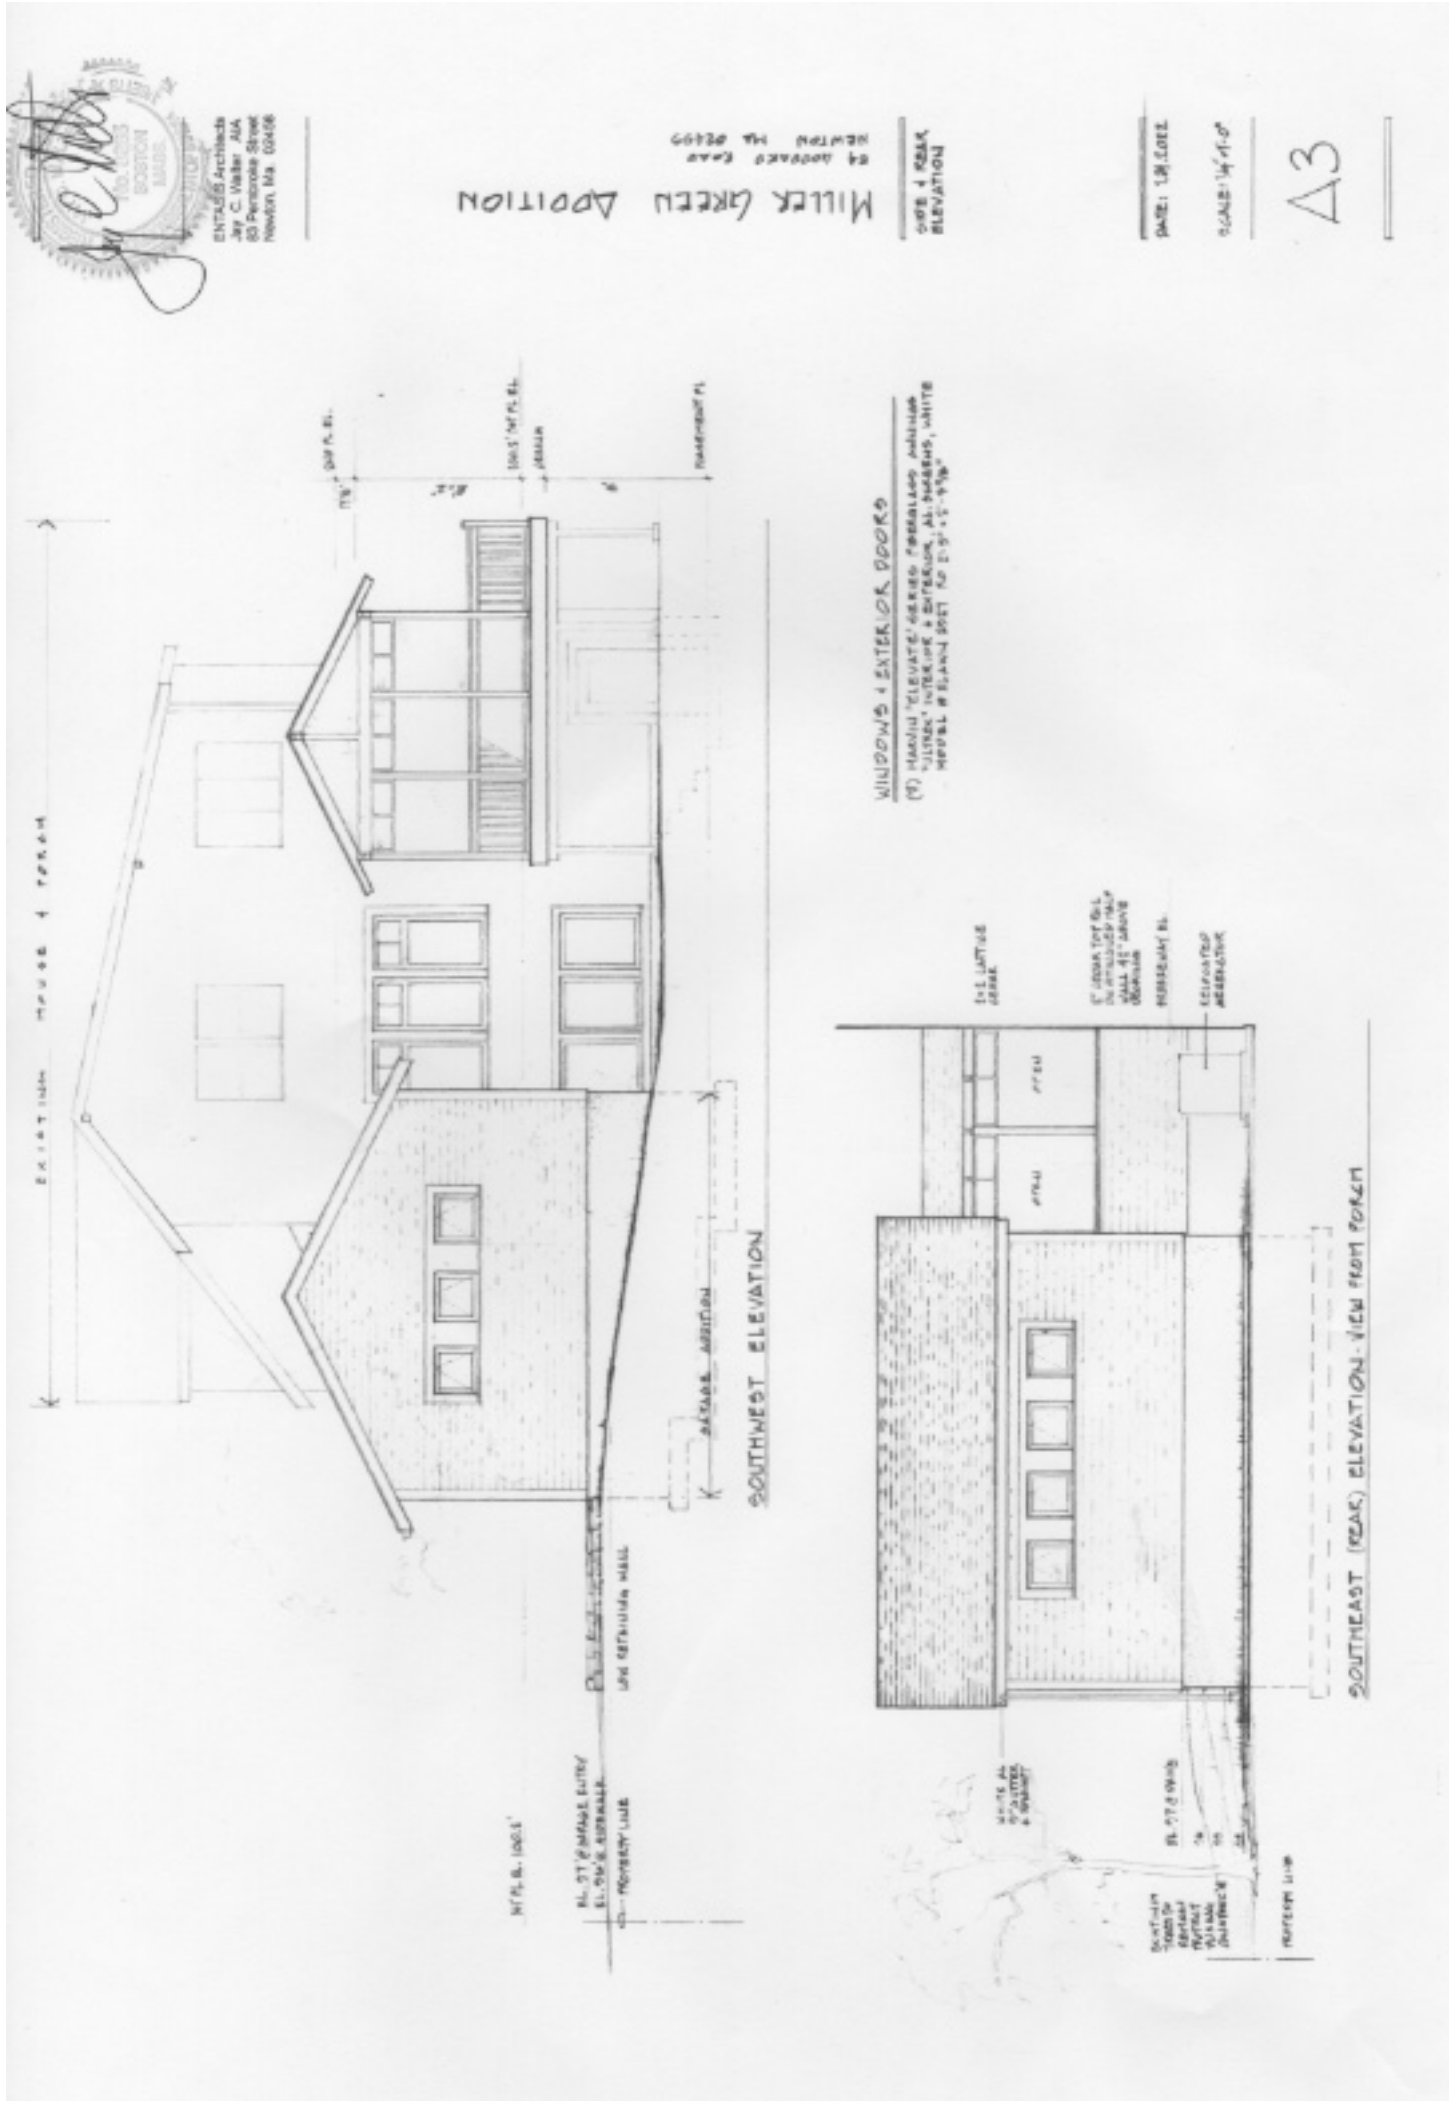
ENTASIS Architects
Jay C. Walter AIA
83 Pembroke Street
Newton, Ma. 02458
MILLER GREEN ADDITION
SIDE & REAR ELEVATION
Δ3
WINDOWS & EXTERIOR DOORS
SOUTHWEST ELEVATION
SOUTHEAST (REAR) ELEVATION - VIEW FROM PORCH