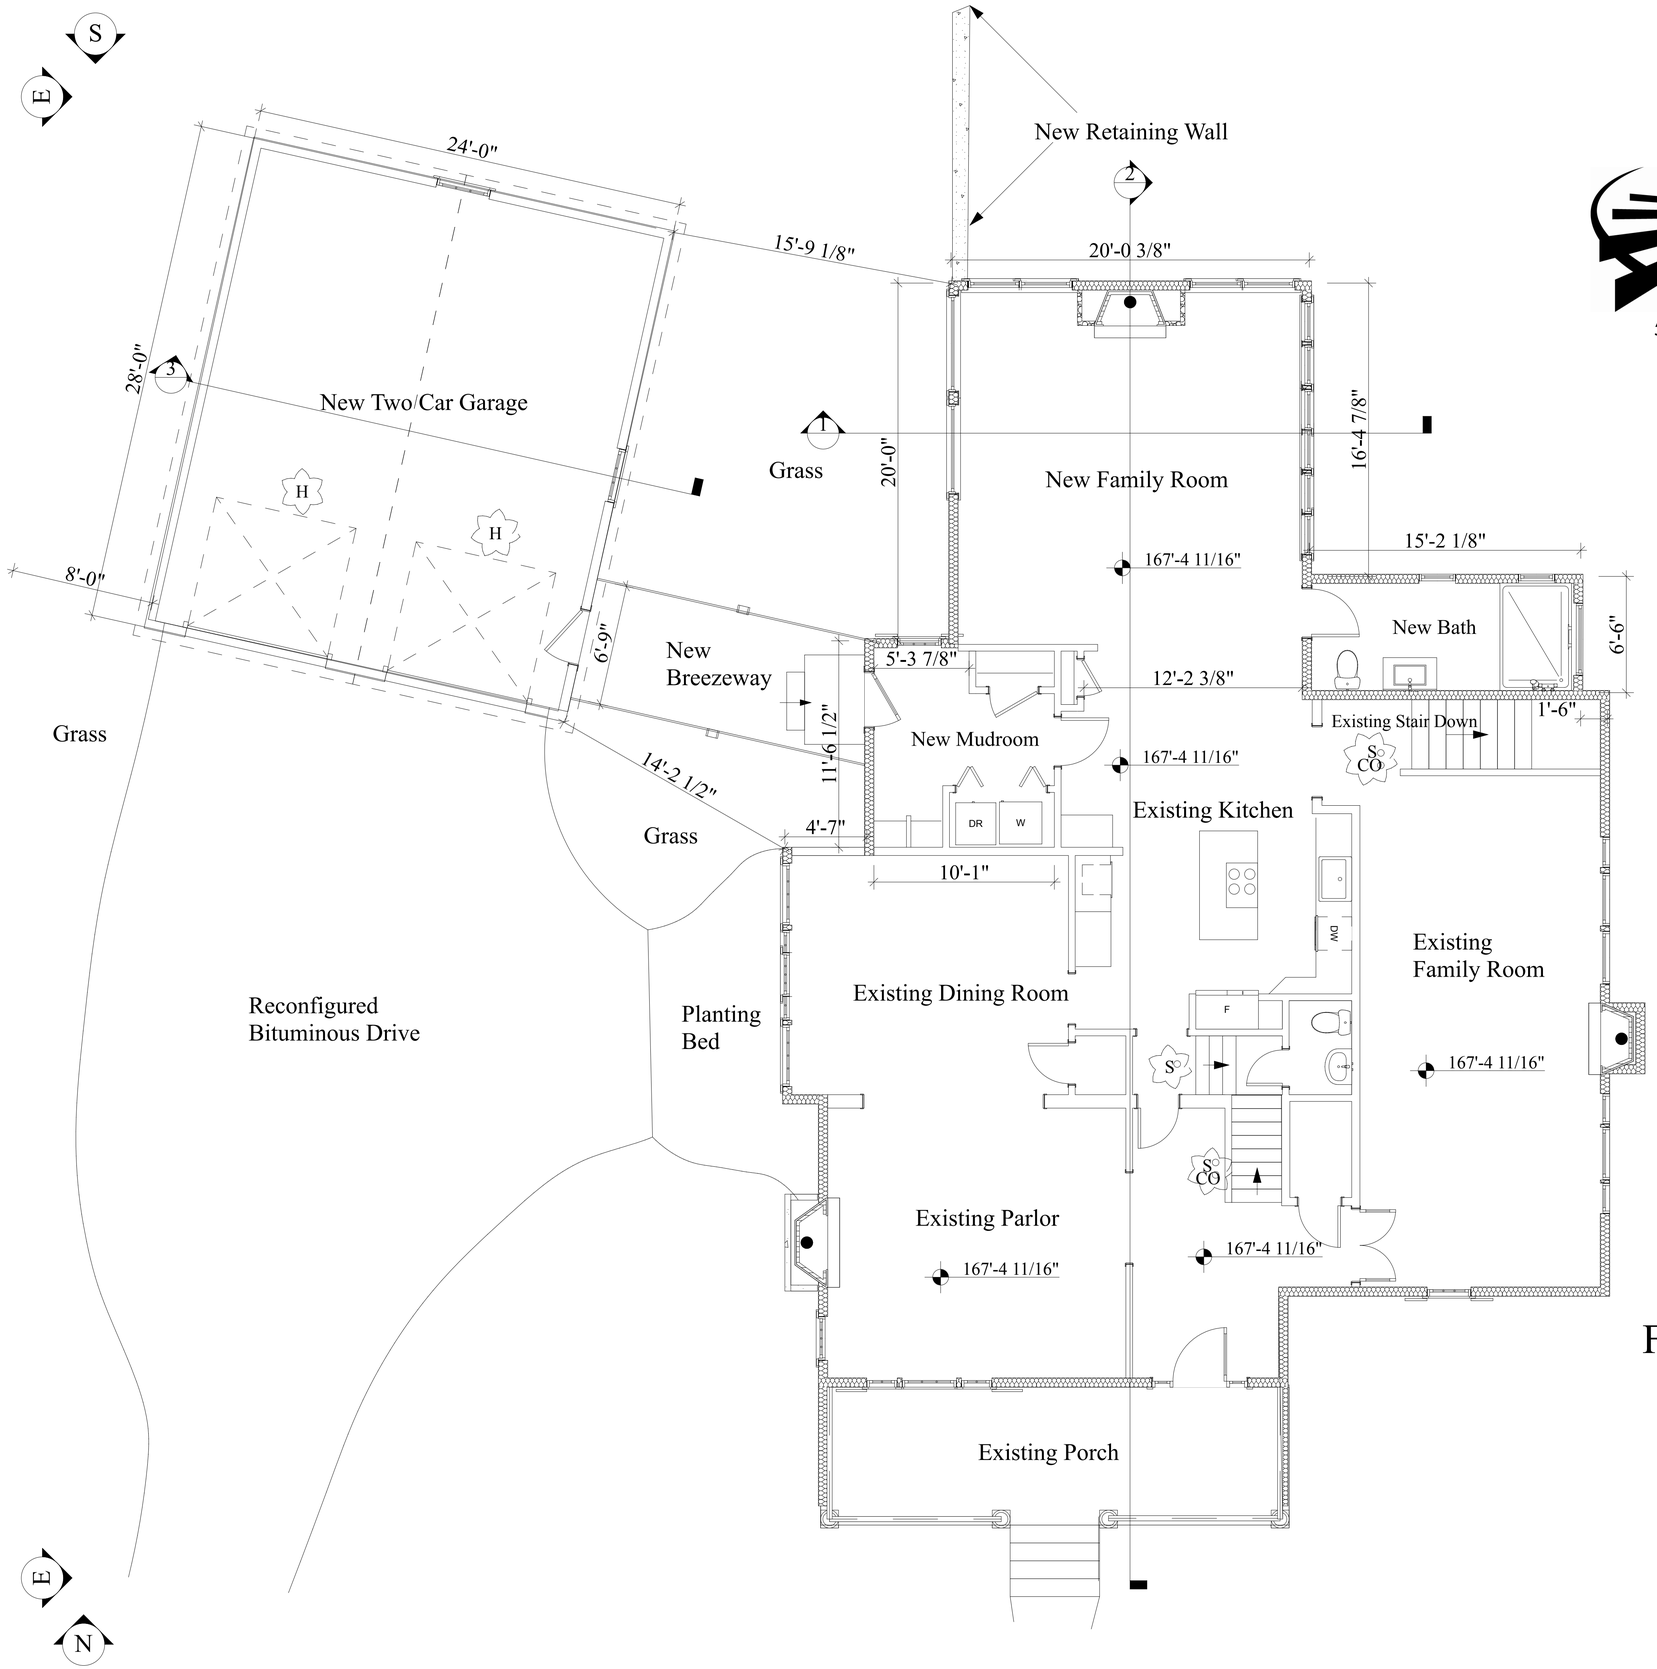

drm Design Build, Inc.

53 Violetwood Circle Marlborough MA 01752
508-922-2515

First Floor-Proposed

Harding Residence
53 Neshobe Road
Waban, Massachusetts 02468

Harding Permit Floor Plans.pln; 1. Story; 1/4" = 1'-0"; 4/18/22, 12:49 PM