Description of Porposed Change to Existing Permit

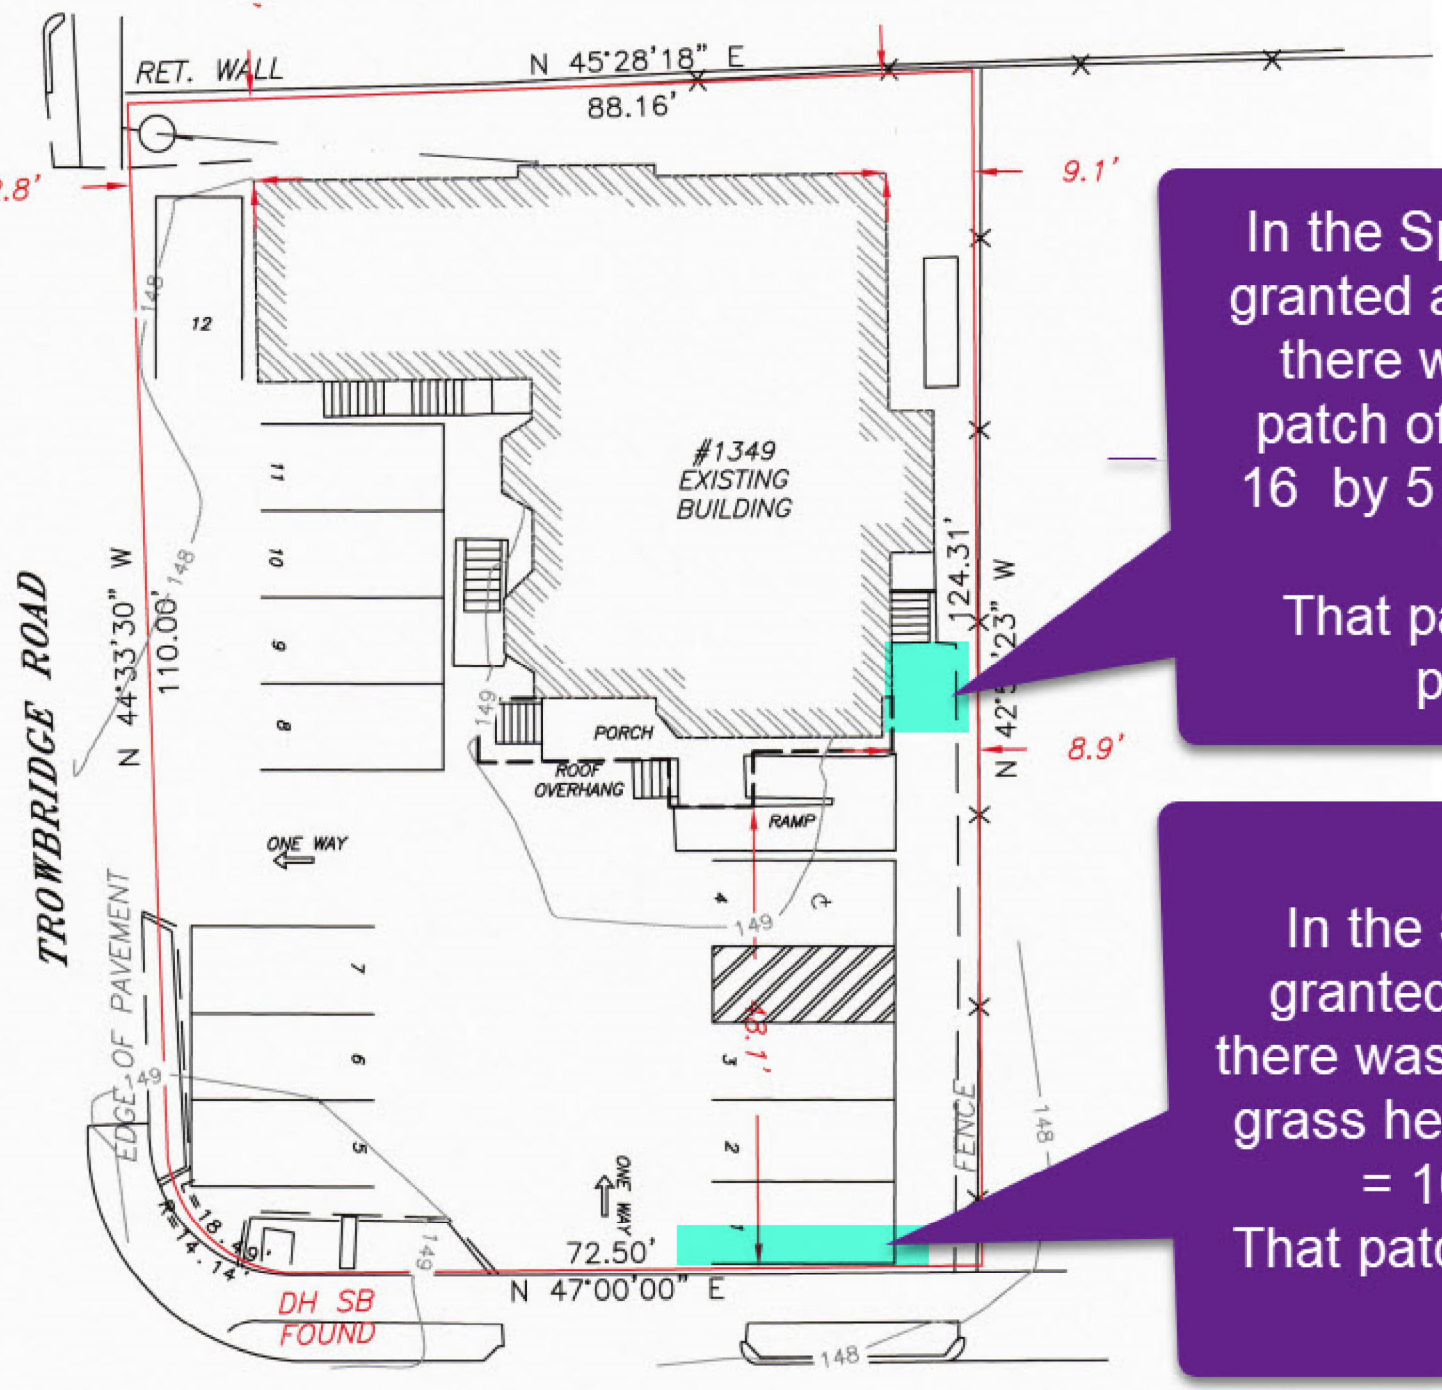

In the Special Permit granted and recorded, there was a green patch of grass here. 16 by 5 feet = 80 sq. feet.
That patch is now paved.

In the Special Permit granted and recorded, there was a green patch of grass here. 26 by 4 feet = 108 sq. feet.
That patch is now paved.