verizon

PETITION PLAN

MUNICIPALITY NEWTON VZ N.E. Inc. No. 4A0U2KP

VERIZON NEW ENGLAND INC. DATE : SEPTEMBER 15, 2023

SHOWING PROPOSED INSTALLATION OF CONDUIT ON GROVE STREET

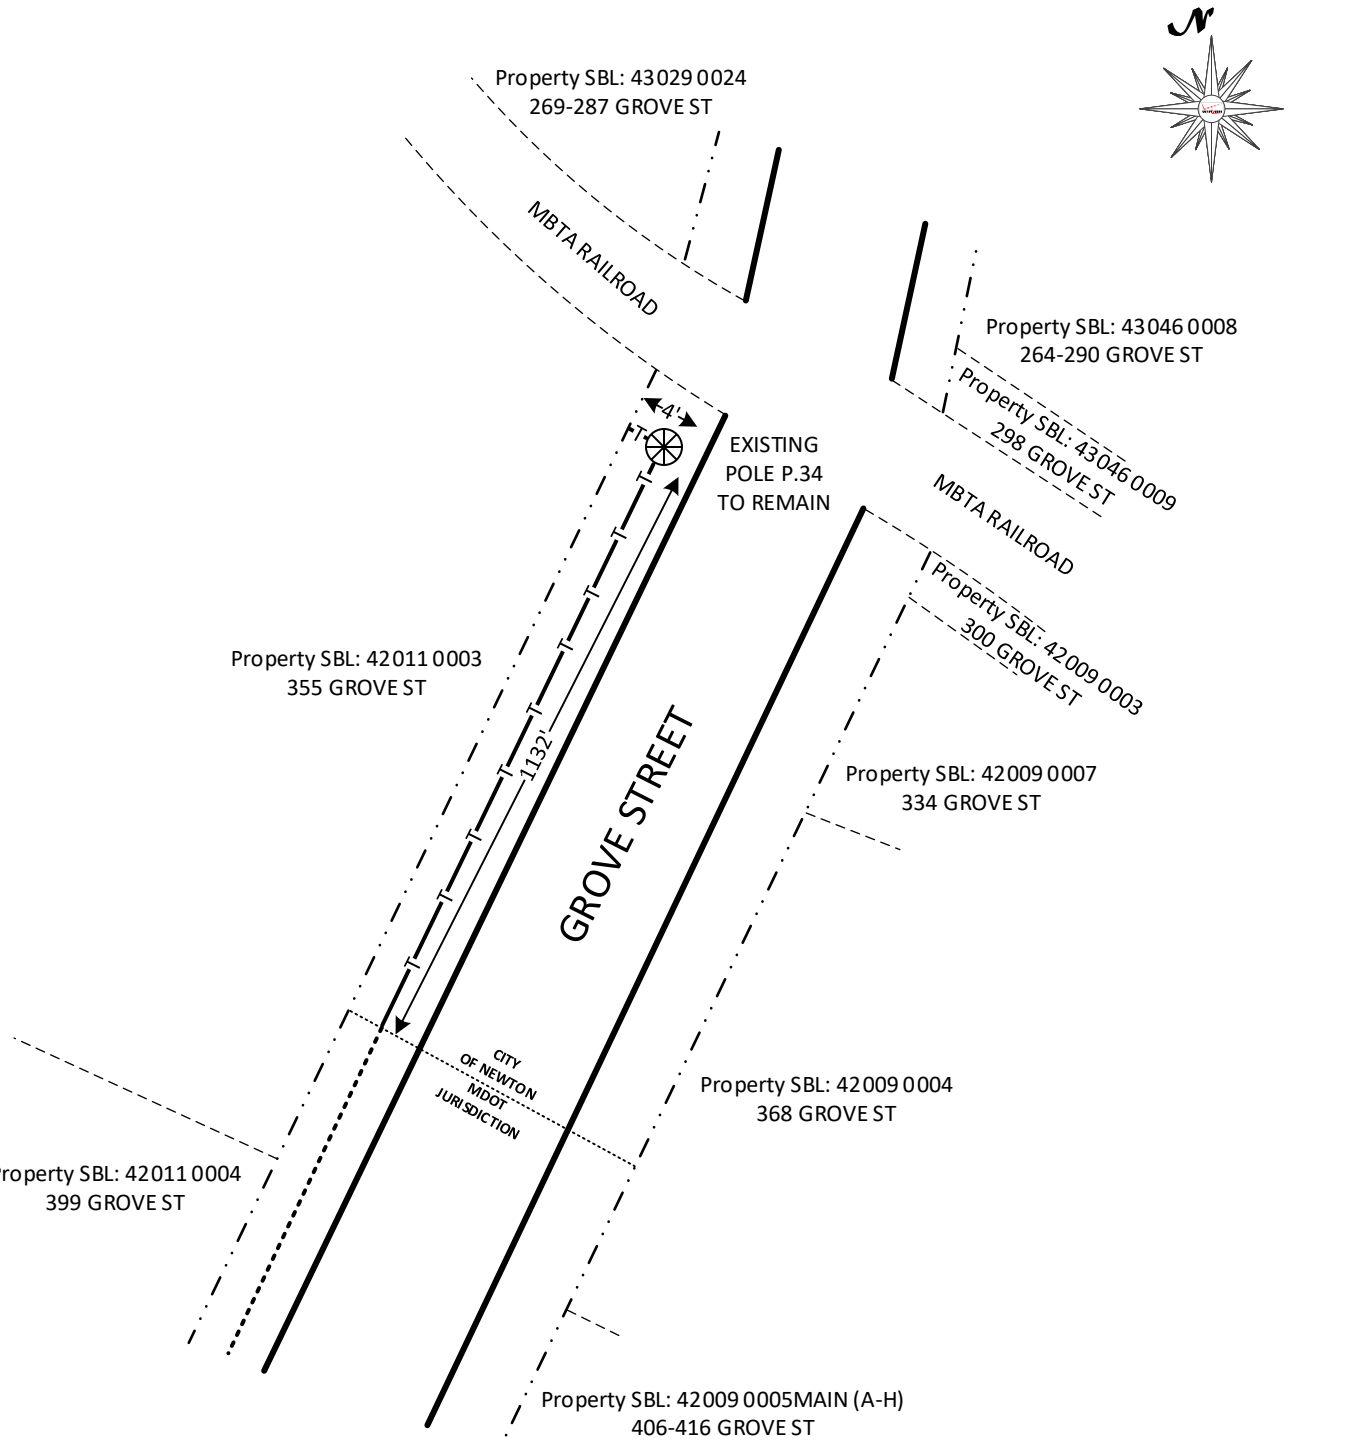

NOT TO SCALE

LEGEND

PROPERTY LINE

EDGE OF PAVEMENT

EDGE OF ROADWAY

EXISTING JOINTLY OWNED POLE TO REMAIN

PROPOSED CONDUIT TO BE INSTALLED