NEWTON
WALNUT STREET

STATE	FED. AID. PROJ. NO.	FISCAL YEAR	SHEET NO.	TOTAL SHEETS
MASS.		2003	9	
PROJECT FILE NO. 601704				

GENERAL PLAN

HIGHWAY GUARD (TYPE SS)
NONE

TRAFFIC SIGNAL CONDUIT
SEE SHEET NO.

DRAINAGE DETAILS
SEE BELOW

WATER SUPPLY ALTERATIONS
SEE BELOW

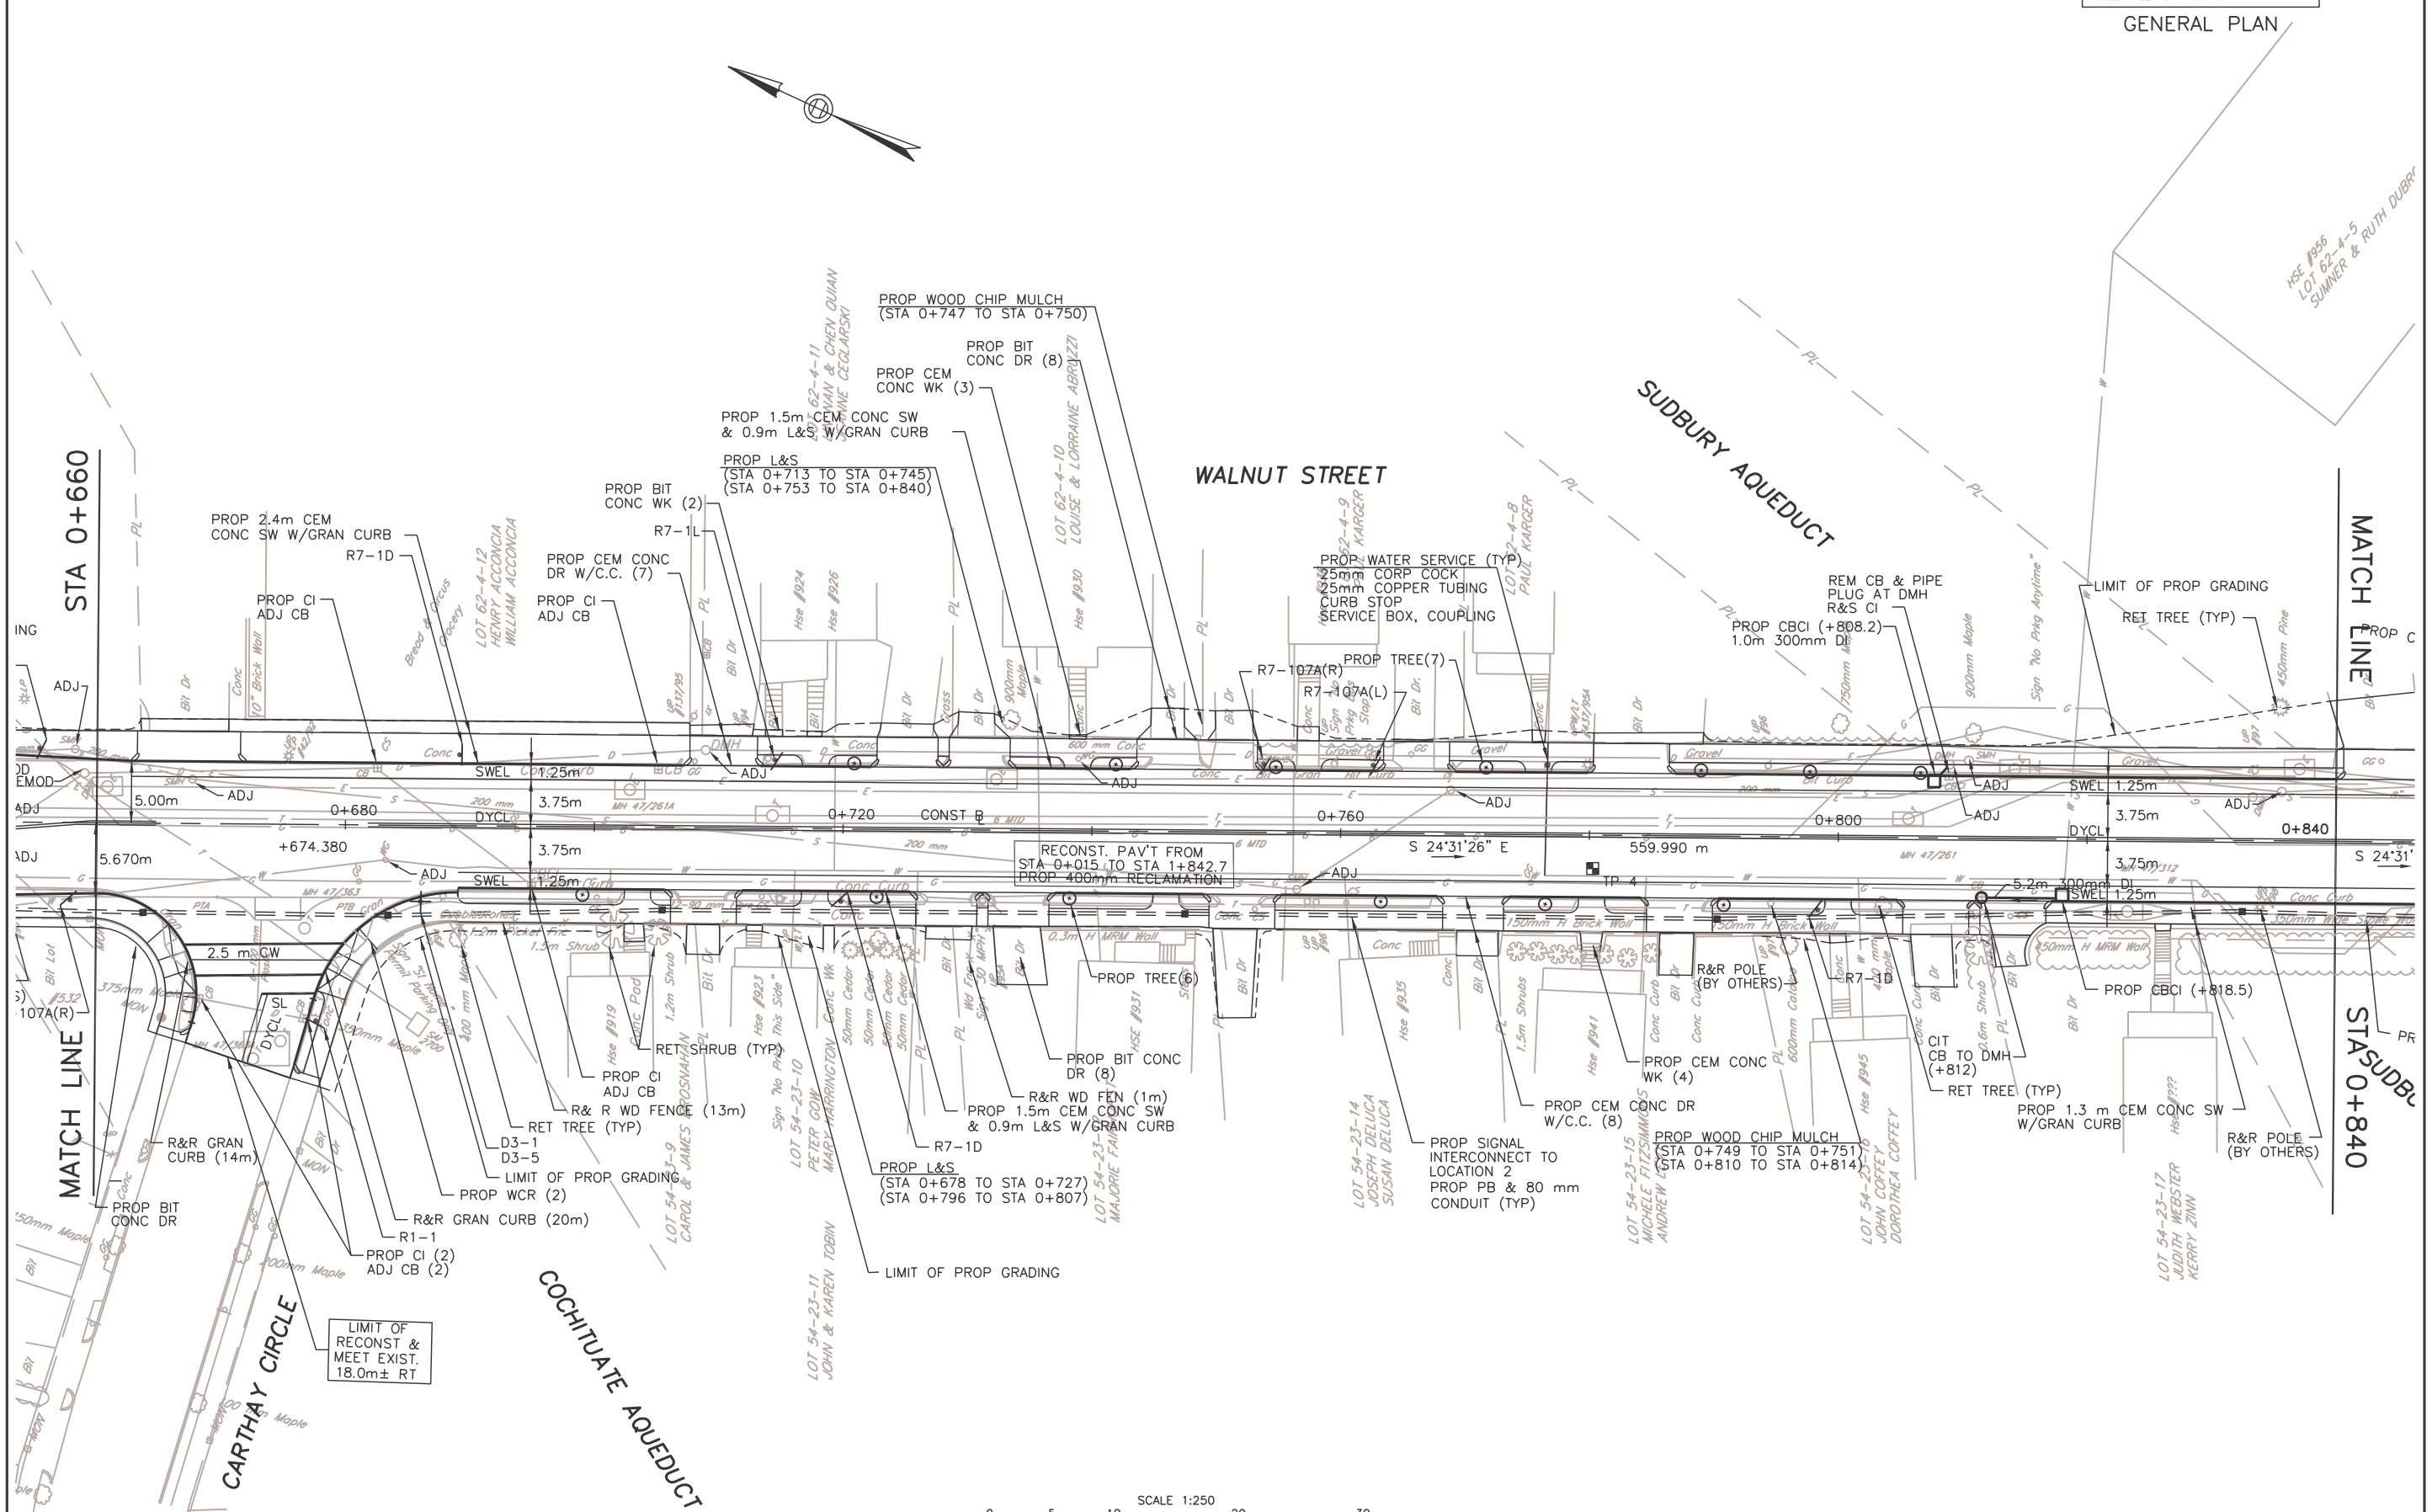

FOR PROFILE SEE SHEET NO. 22