NEWTON
WALNUT STREET

| STATE | FED. AID. PROJ. NO. | FISCAL YEAR | SHEET NO. | TOTAL SHEETS |
|---|---|---|---|---|
| MASS. | | 2003 | 10 | |
| PROJECT FILE NO. 601704 | | | | |

GENERAL PLAN

HIGHWAY GUARD (TYPE SS)
NONE

TRAFFIC SIGNAL CONDUIT
SEE SHEET NO.

DRAINAGE DETAILS
SEE BELOW

WATER SUPPLY ALTERATIONS
SEE BELOW

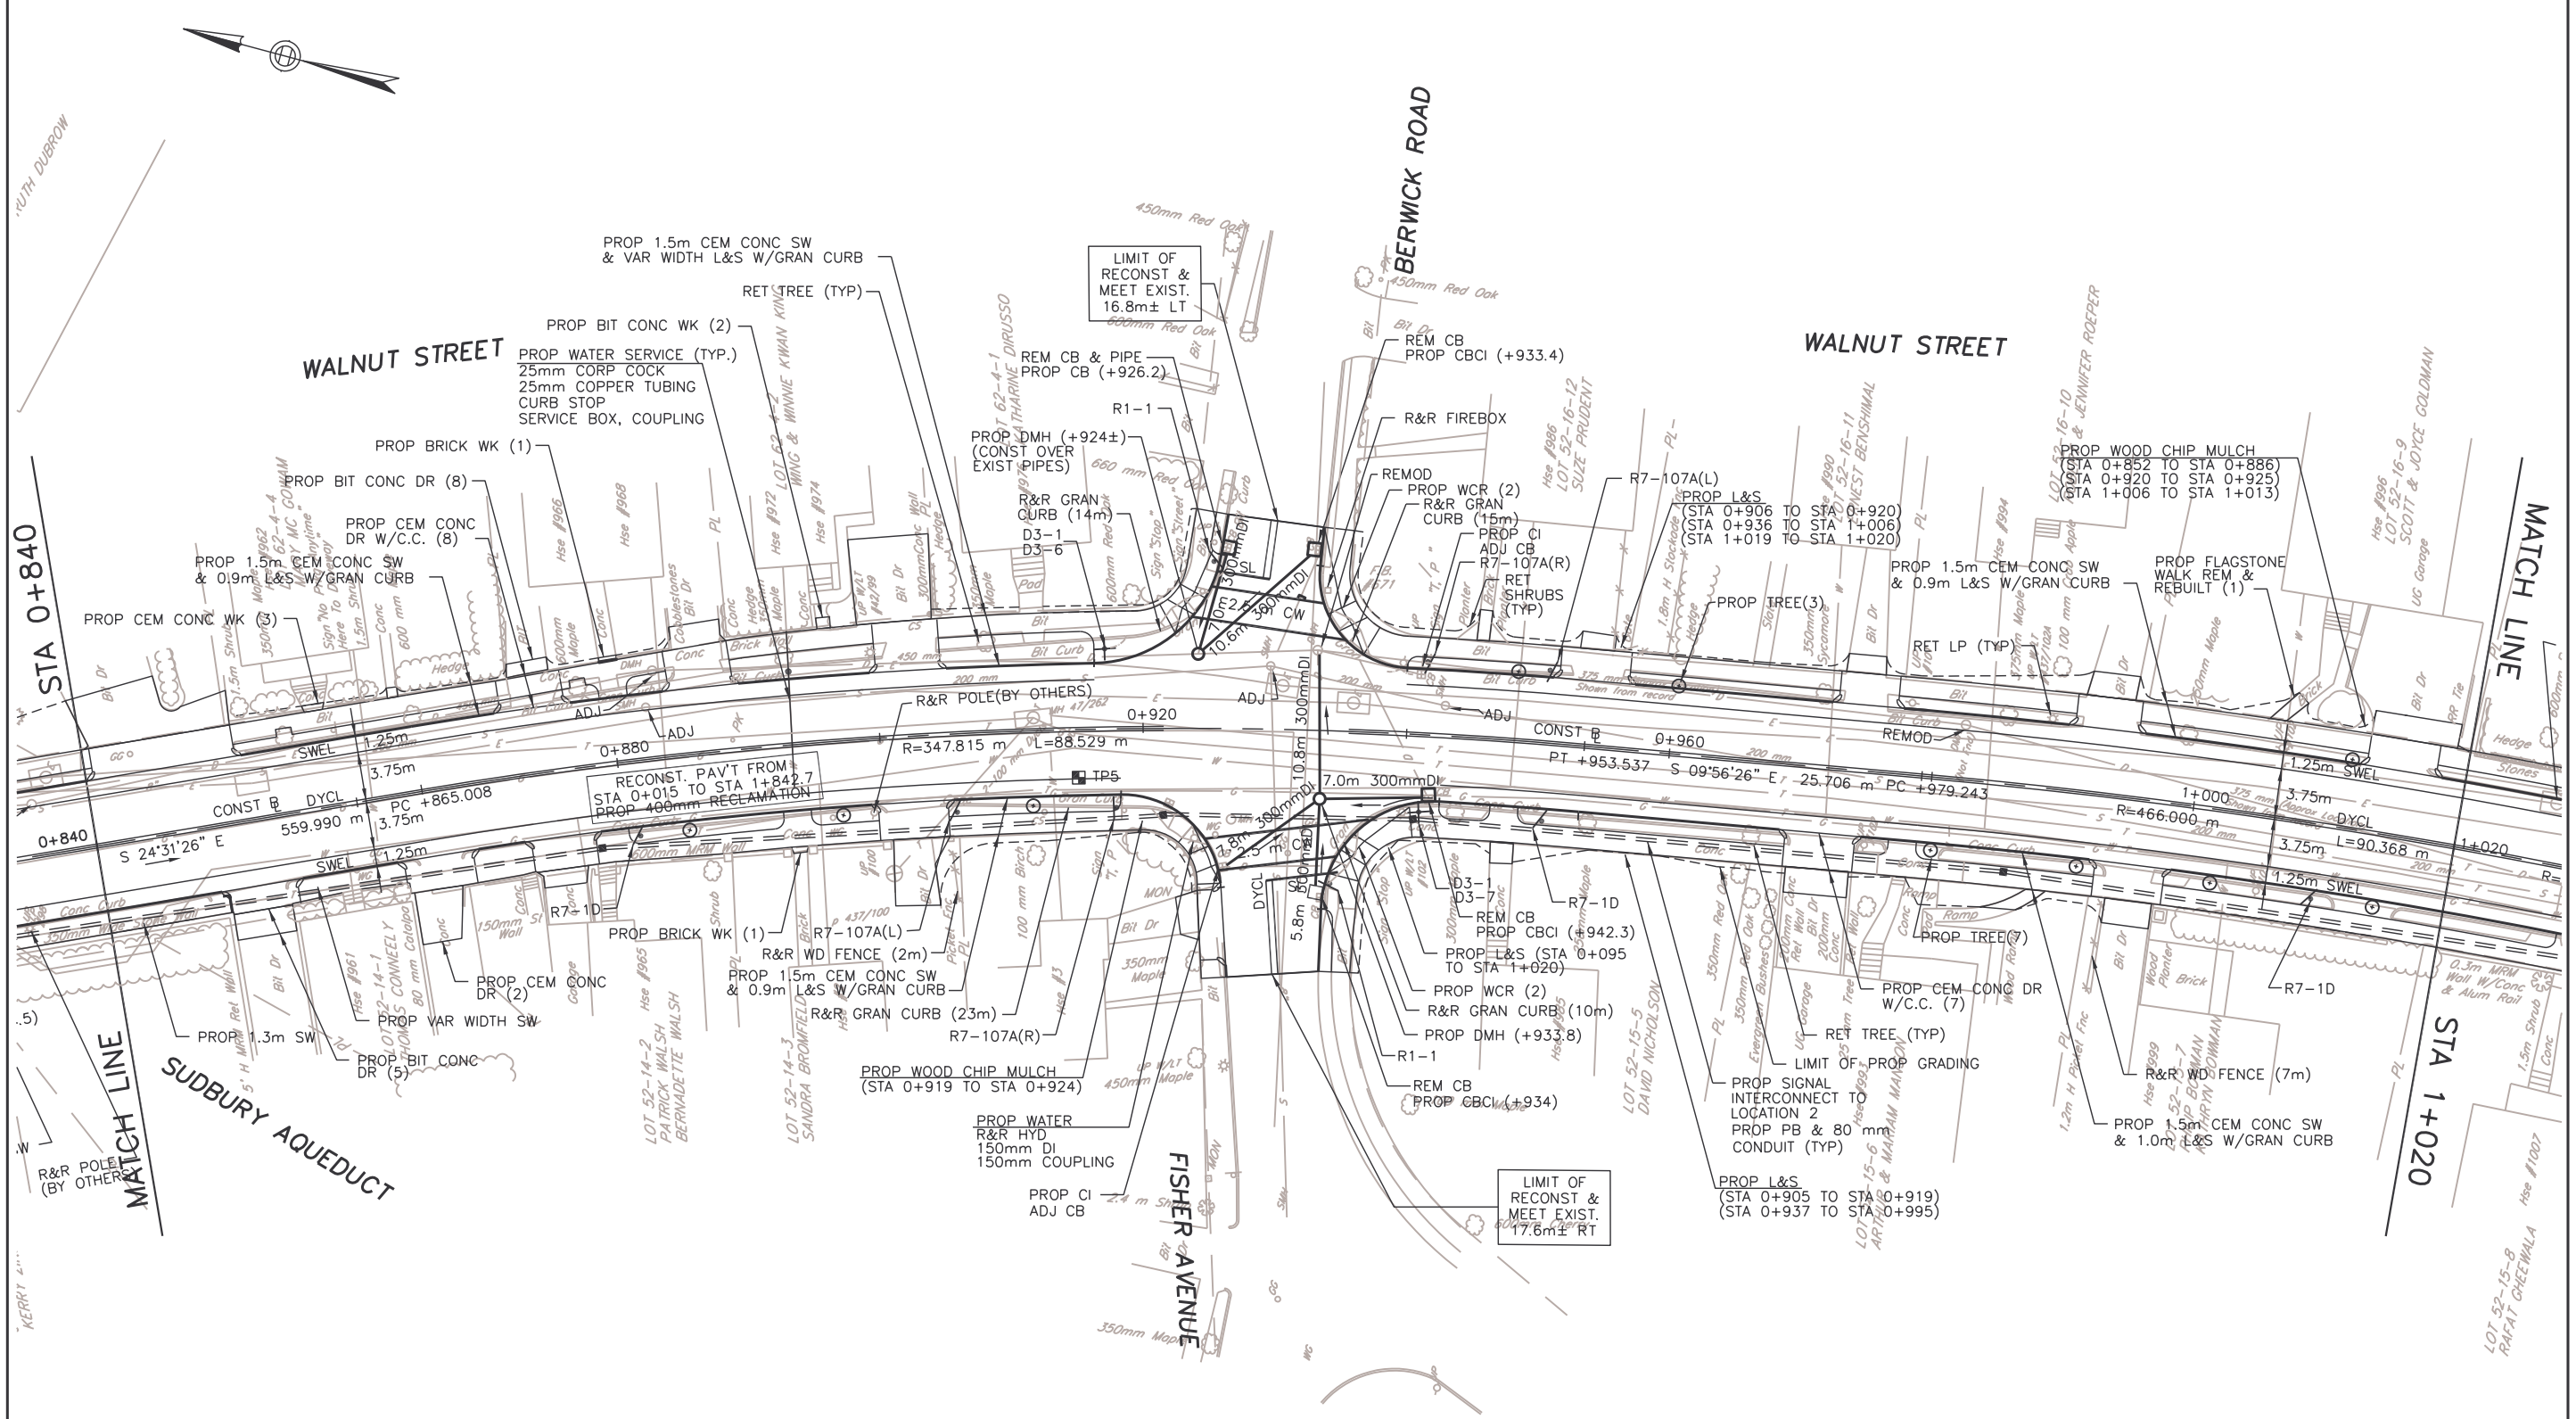


FOR PROFILE SEE SHEET NO. 23