HIGHWAY GUARD (TYPE SS)

NONE

TRAFFIC SIGNAL CONDUIT

SEE SHEET NO.

DRAINAGE DETAILS

SEE BELOW

WATER SUPPLY ALTERATIONS

SEE BELOW

NEWTON
WALNUT STREET

STATE	FED. AID. PROJ. NO.	FISCAL YEAR	SHEET NO.	TOTAL SHEETS
MASS.		2003	13	
PROJECT FILE NO. 601704				

GENERAL PLAN

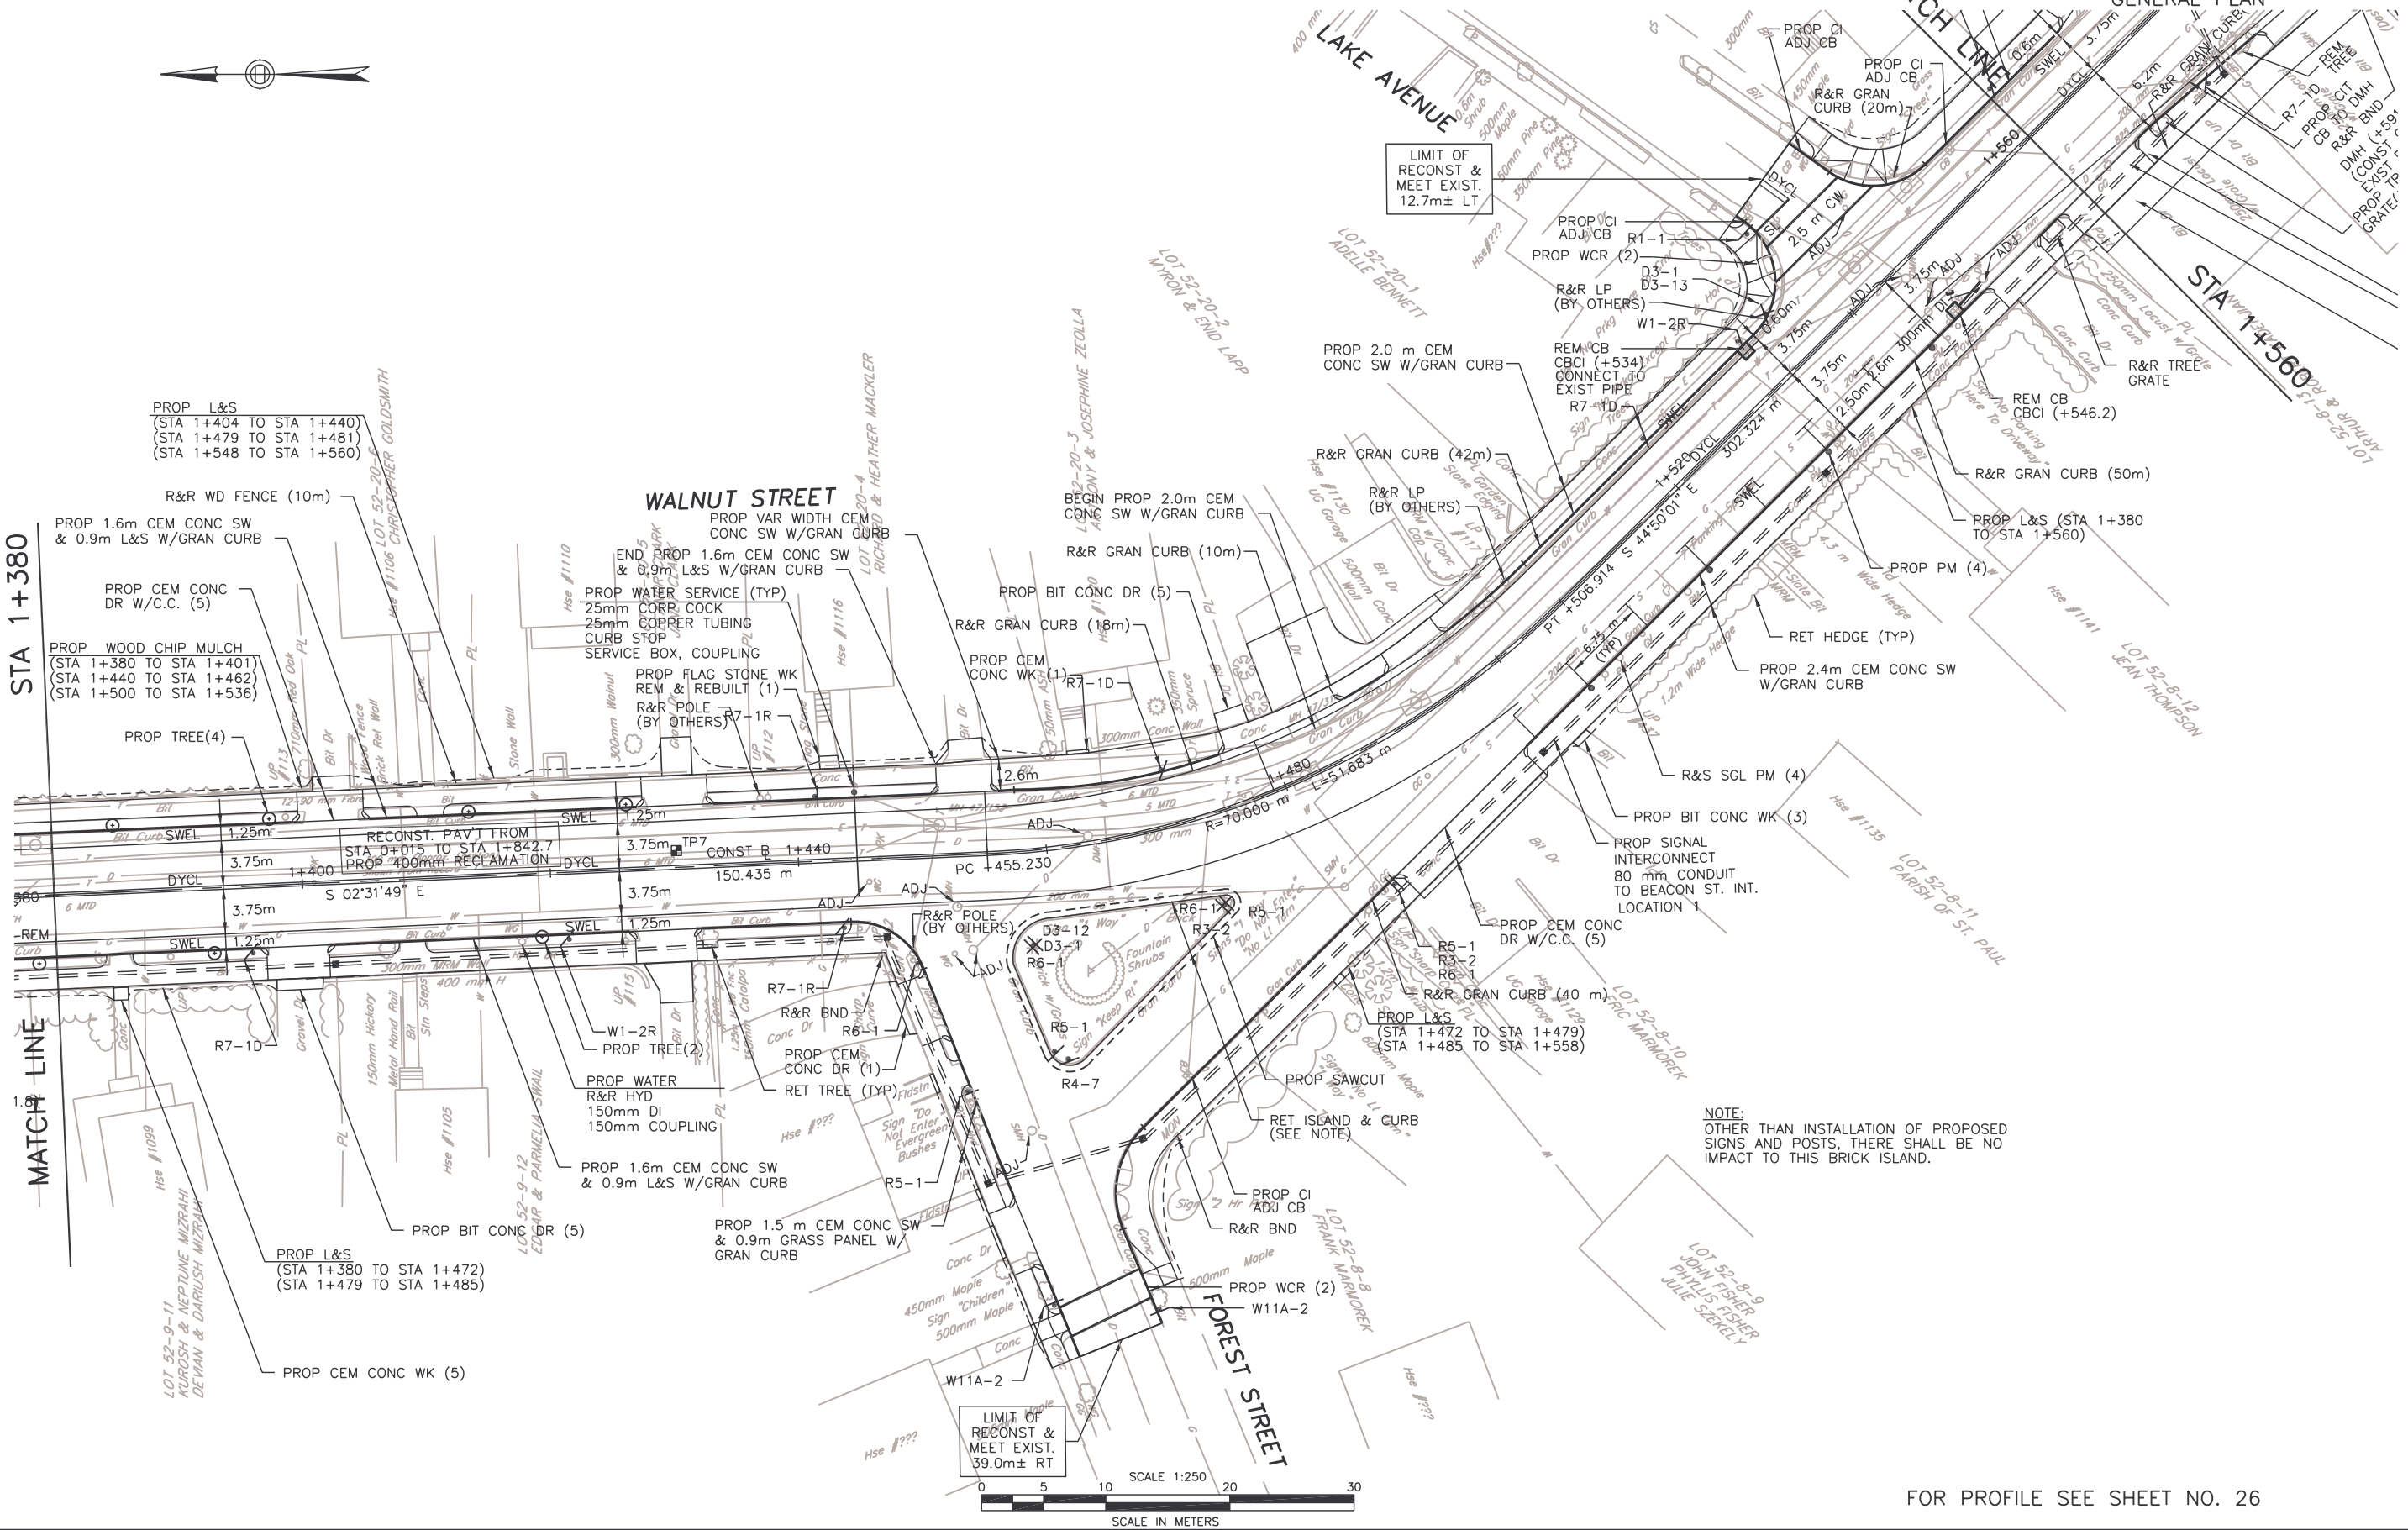

NOTE:
OTHER THAN INSTALLATION OF PROPOSED SIGNS AND POSTS, THERE SHALL BE NO IMPACT TO THIS BRICK ISLAND.

FOR PROFILE SEE SHEET NO. 26