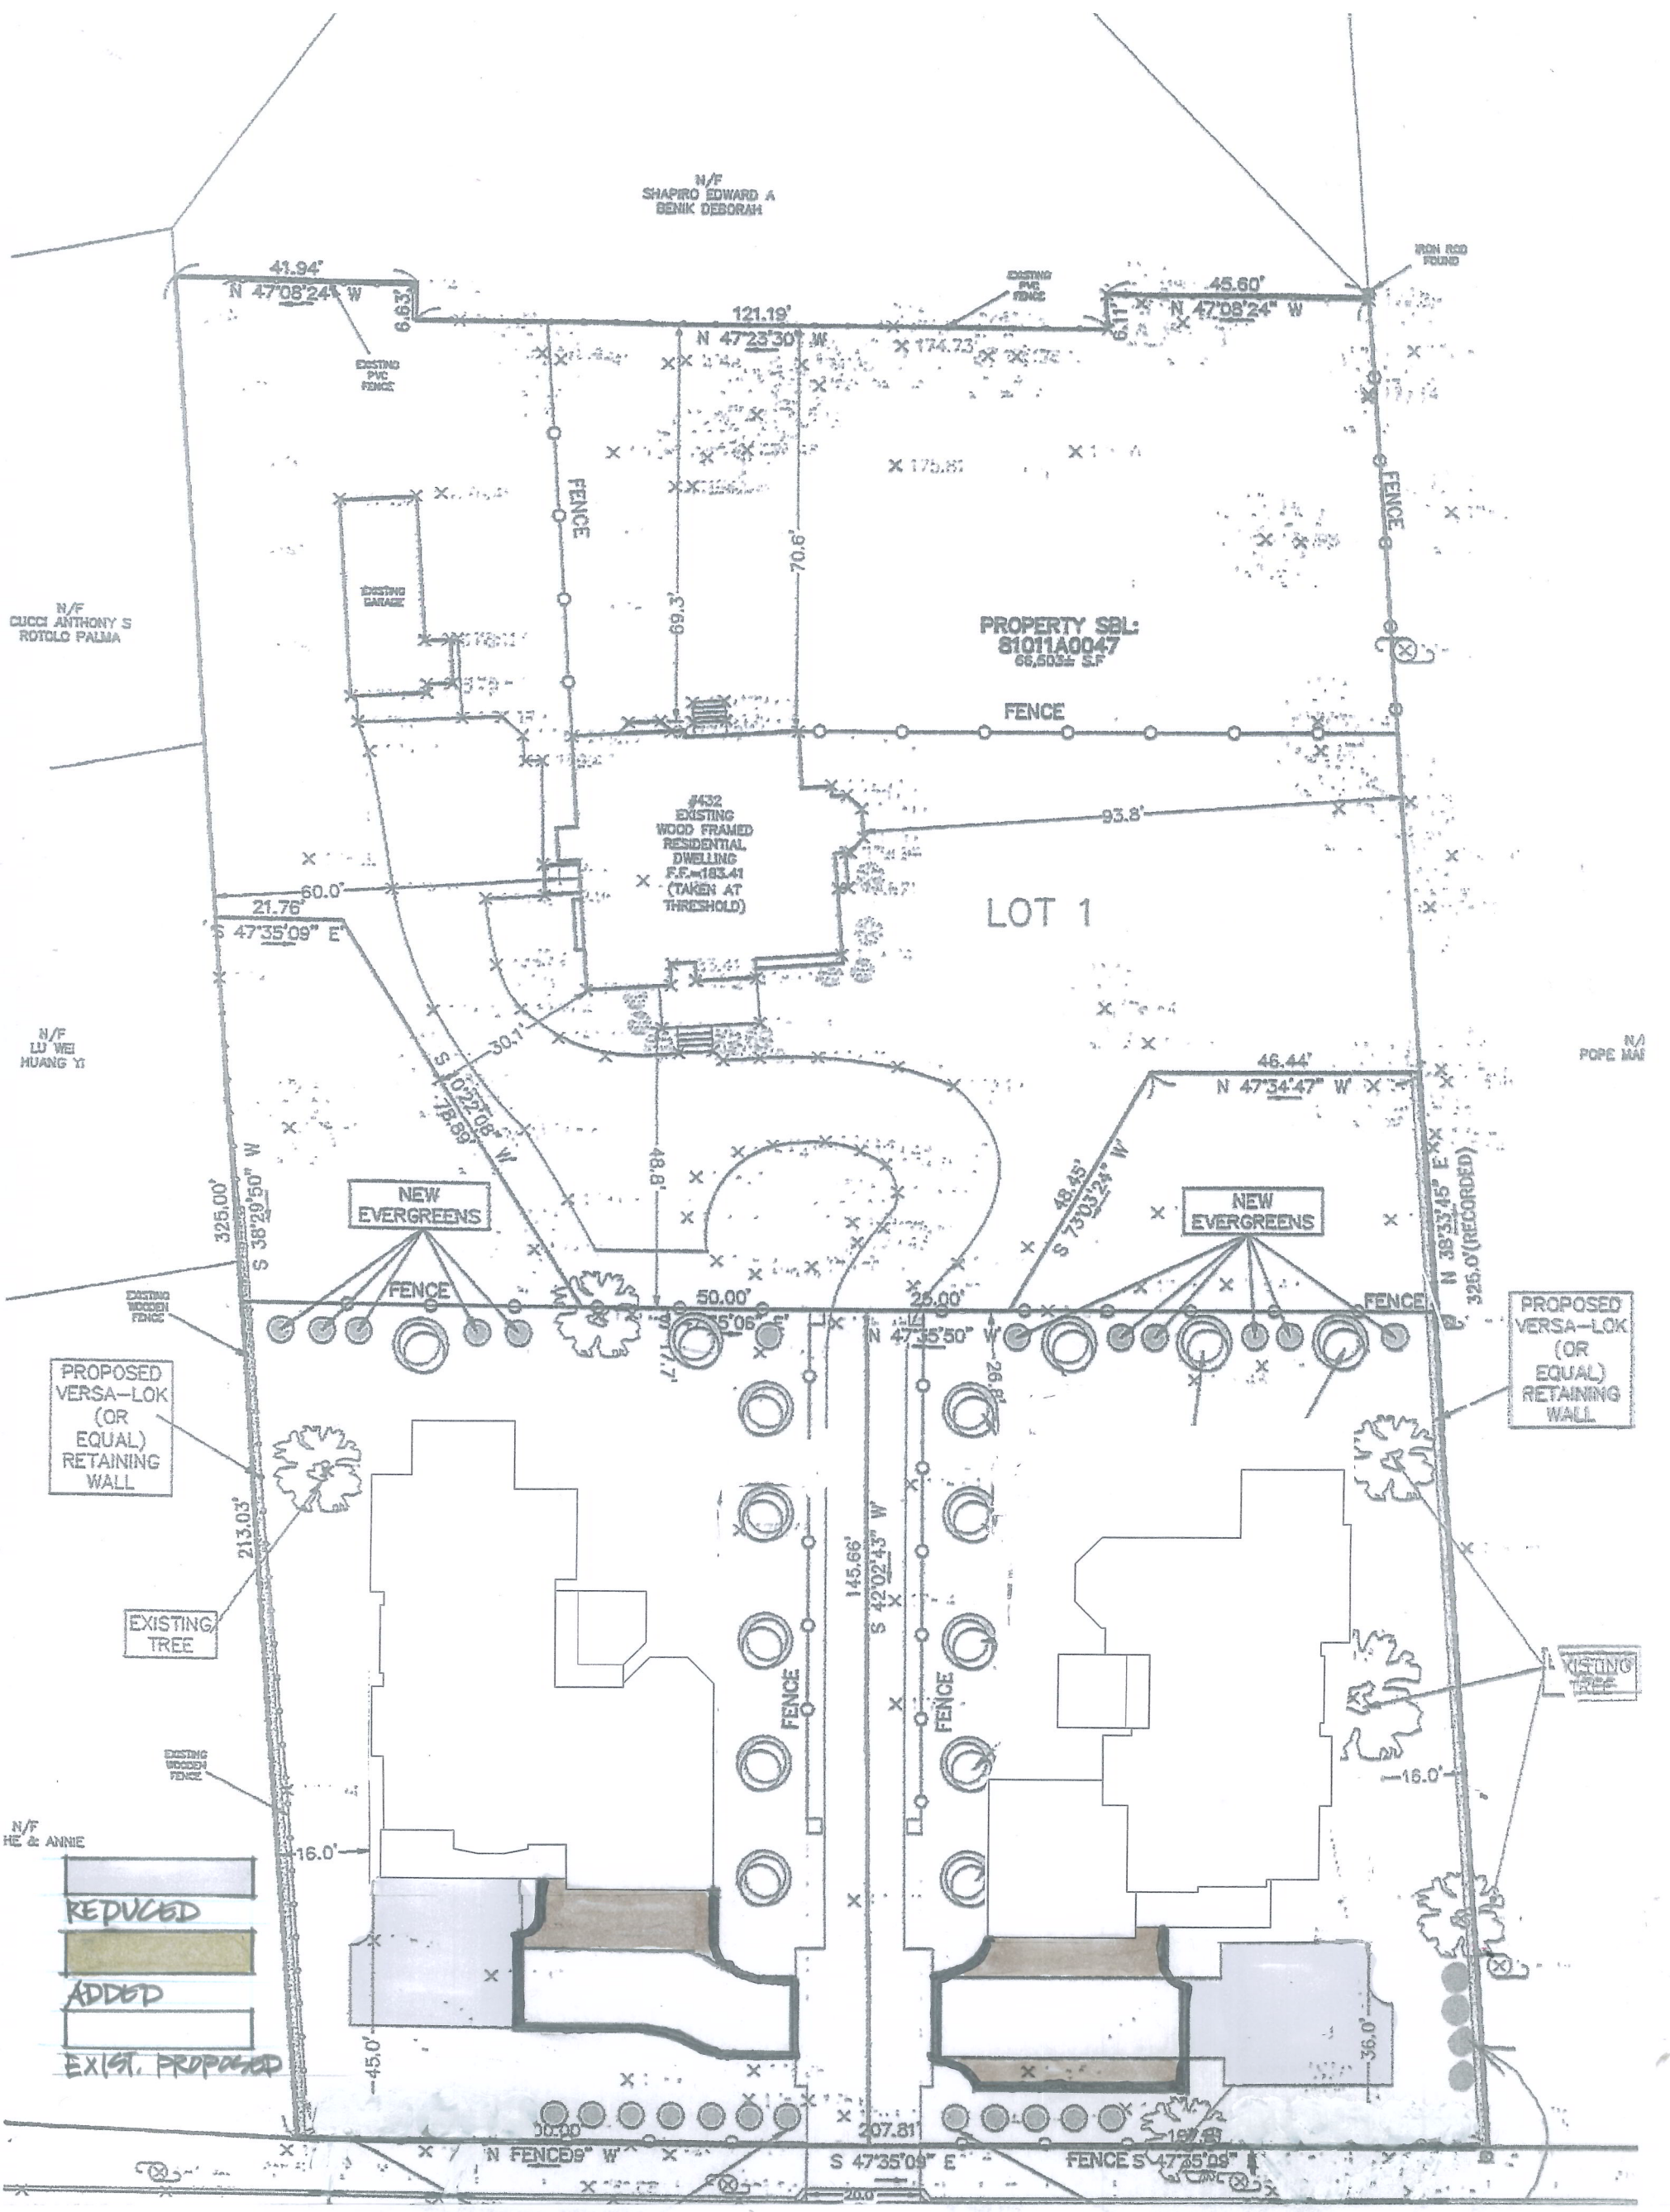

GARAGE /DRIVEWAY STUDY

SEPTEMBER 22 2020

PROPOSED RESIDENCES AT 432 DEDHAM STREET NEWTON MA