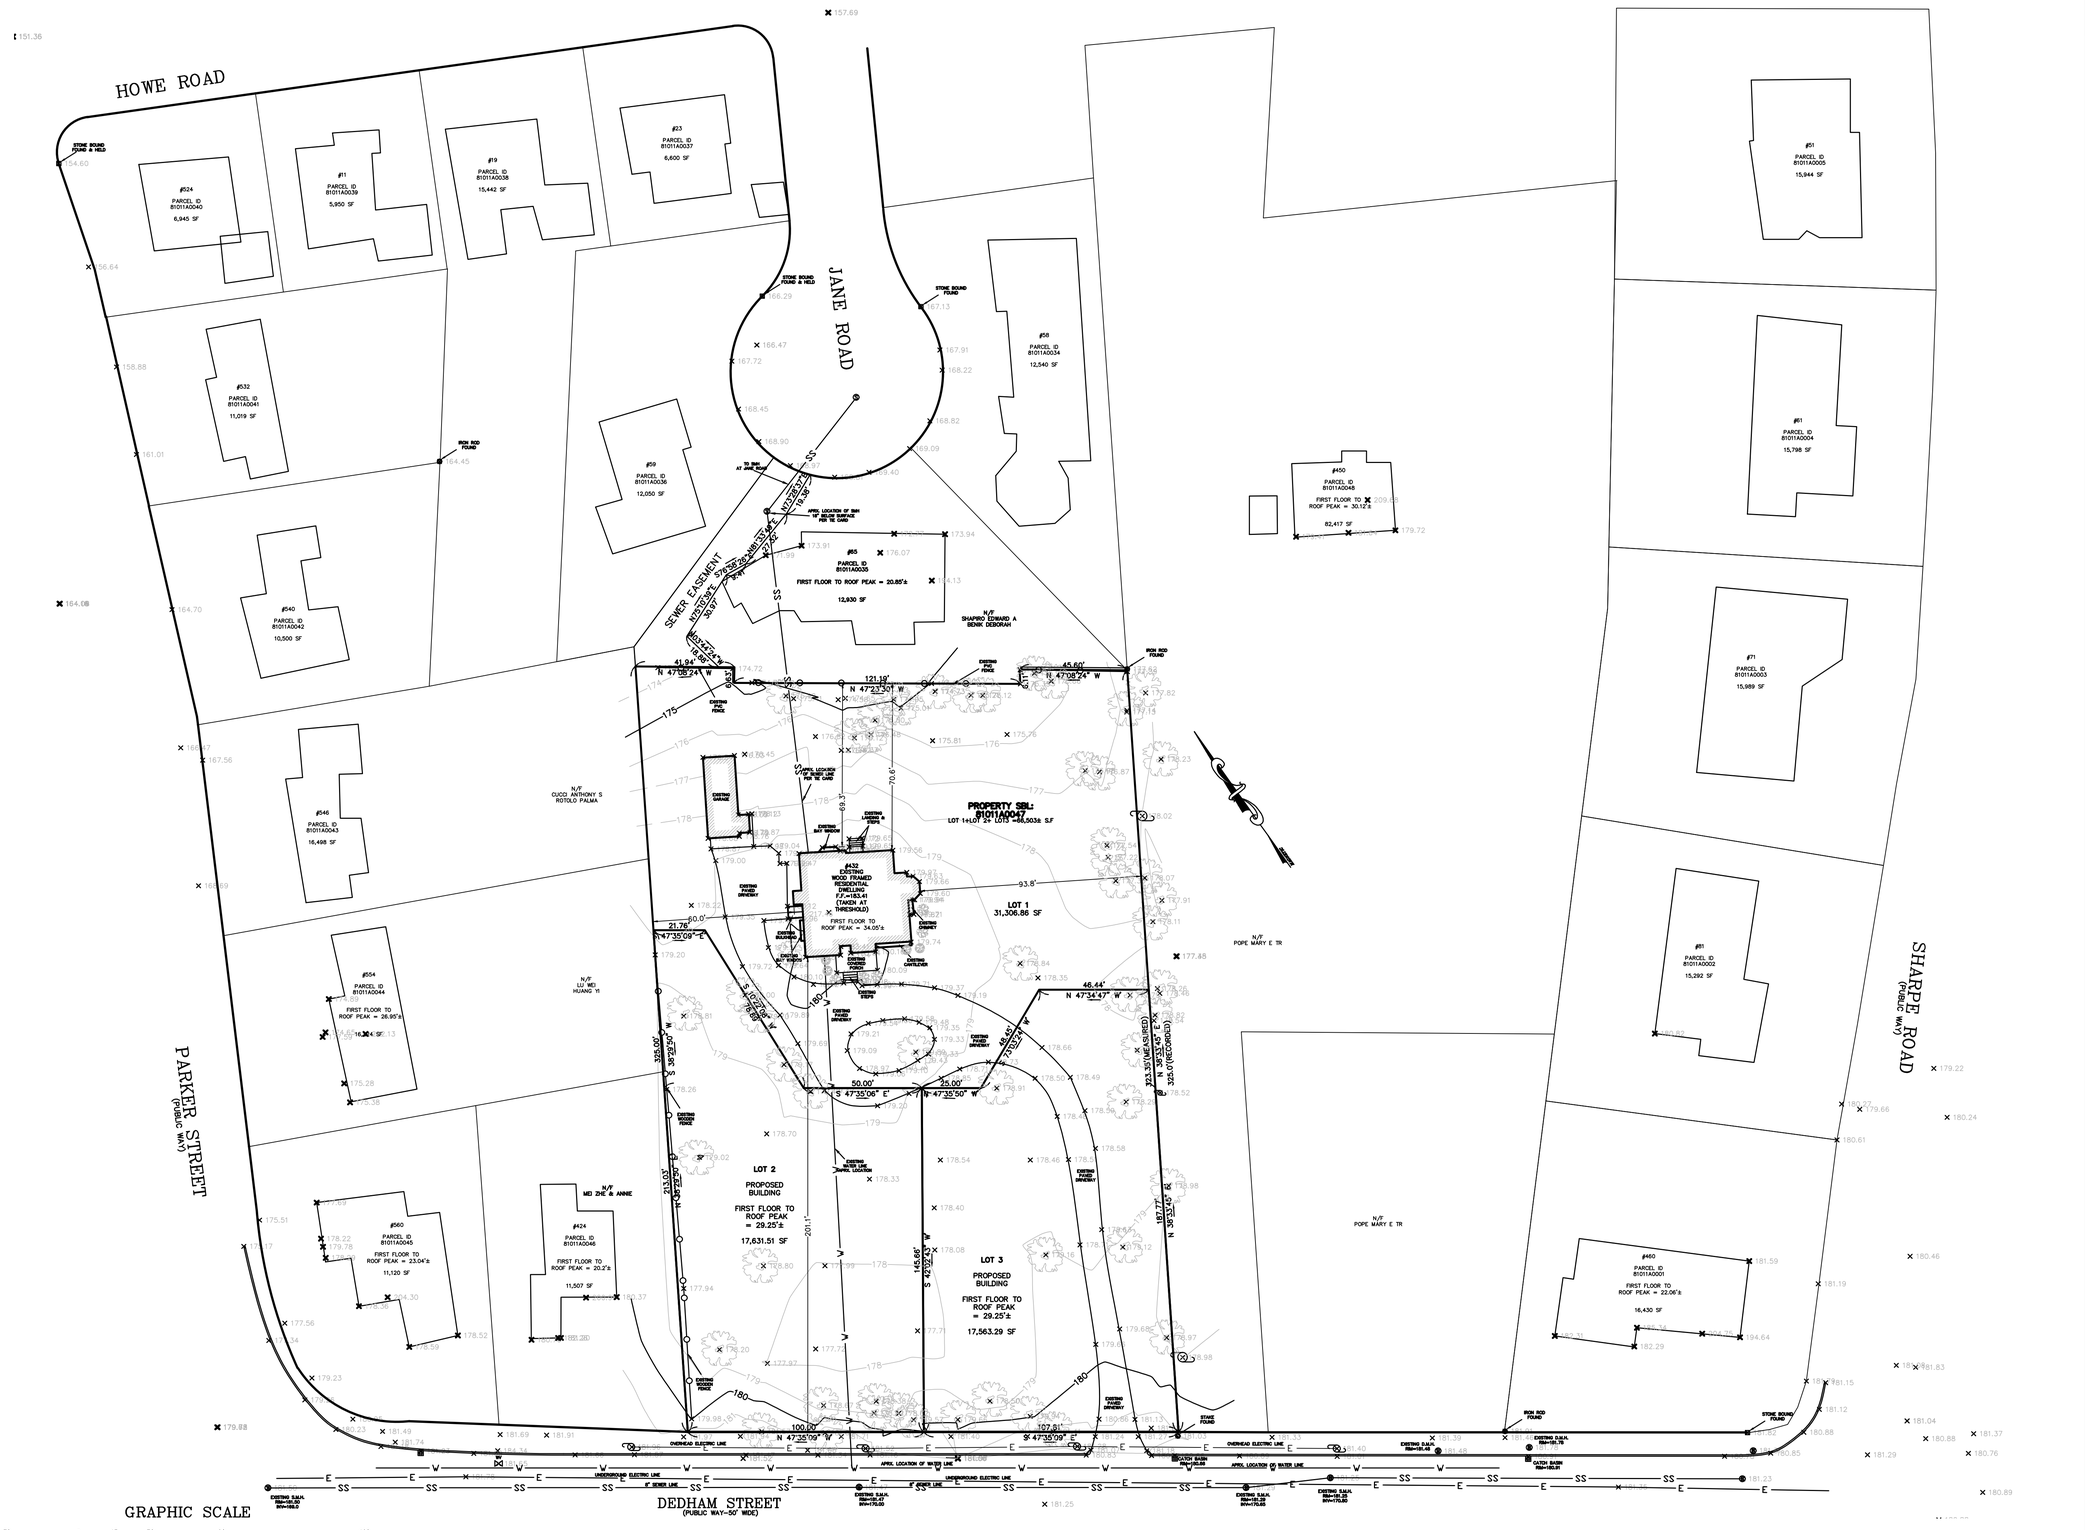
HOWE ROAD
JANE ROAD
PARKER STREET
(PUBLIC WAY)
SHARPE ROAD
(PUBLIC WAY)
DEDHAM STREET
(PUBLIC WAY-50' WIDE)
SEWER EASEMENT
PROPERTY SBL:
81011A0047
LOT 1+LOT 2+ LOTS =46,503± S.F
LOT 1
31,306.86 SF
LOT 2
PROPOSED
BUILDING
FIRST FLOOR TO
ROOF PEAK
= 29.25'±
17,631.51 SF
LOT 3
PROPOSED
BUILDING
FIRST FLOOR TO
ROOF PEAK
= 29.25'±
17,563.29 SF
#432
EXISTING
WOOD FRAMED
RESIDENTIAL
DWELLING
F.F.=183.41
(TWICH AT
THRESHOLD)
FIRST FLOOR TO
ROOF PEAK = 34.05'±
#524
PARCEL ID
81011A0040
6,945 SF
#11
PARCEL ID
81011A0039
5,950 SF
#19
PARCEL ID
81011A0038
15,442 SF
#23
PARCEL ID
81011A0037
6,600 SF
#532
PARCEL ID
81011A0041
11,019 SF
#59
PARCEL ID
81011A0036
12,050 SF
#540
PARCEL ID
81011A0042
10,500 SF
#65
PARCEL ID
81011A0035
FIRST FLOOR TO ROOF PEAK = 20.85'±
12,830 SF
#58
PARCEL ID
81011A0034
12,540 SF
#450
PARCEL ID
81011A0045
FIRST FLOOR TO
ROOF PEAK = 30.12'±
82,417 SF
#51
PARCEL ID
81011A0005
15,944 SF
#61
PARCEL ID
81011A0004
15,798 SF
#71
PARCEL ID
81011A0003
15,989 SF
#81
PARCEL ID
81011A0002
15,292 SF
#546
PARCEL ID
81011A0043
16,498 SF
#554
PARCEL ID
81011A0044
FIRST FLOOR TO
ROOF PEAK = 26.95'±
#560
PARCEL ID
81011A0045
FIRST FLOOR TO
ROOF PEAK = 23.04'±
11,120 SF
#424
PARCEL ID
81011A0046
FIRST FLOOR TO
ROOF PEAK = 20.2'±
11,507 SF
#460
PARCEL ID
81011A0001
FIRST FLOOR TO
ROOF PEAK = 22.06'±
16,430 SF
N/F
CUCCI ANTHONY S
ROTOLO PALMA
N/F
LU MEI
HUANG YI
N/F
MEI ZHE & ANNIE
N/F
SHAPIRO EDWARD A
BENIC DEBORAH
N/F
POPE MARY E TR
N/F
POPE MARY E TR
STONE BOUND FOUND & HELD
STONE BOUND FOUND
IRON ROD FOUND
STONE BOUND FOUND
IRON ROD FOUND
STONE BOUND FOUND
IRON ROD FOUND
TO BM AT JANE ROAD
APPX. LOCATION OF BM TO BE SET AT RIM OF SEWER MANHOLE PER THIS PLAN
APPX. LOCATION OF BM TO BE SET AT RIM OF SEWER MANHOLE PER THIS PLAN
EXISTING GARAGE
EXISTING BAY WINDOW
EXISTING PAVED DRIVEWAY
EXISTING BUILDING
EXISTING BAY WINDOW
EXISTING CHIMNEY
EXISTING CANTILEVER
EXISTING COVERED PORCH
EXISTING STEPS
EXISTING PAVED DRIVEWAY
EXISTING WOOD FENCE
EXISTING CHAIN LINK FENCE
EXISTING PAVED DRIVEWAY
EXISTING PAVED DRIVEWAY
EXISTING CHAIN LINK FENCE
EXISTING WOOD FENCE
EXISTING CHAIN LINK FENCE
EXISTING CHAIN LINK FENCE
EXISTING CHAIN LINK