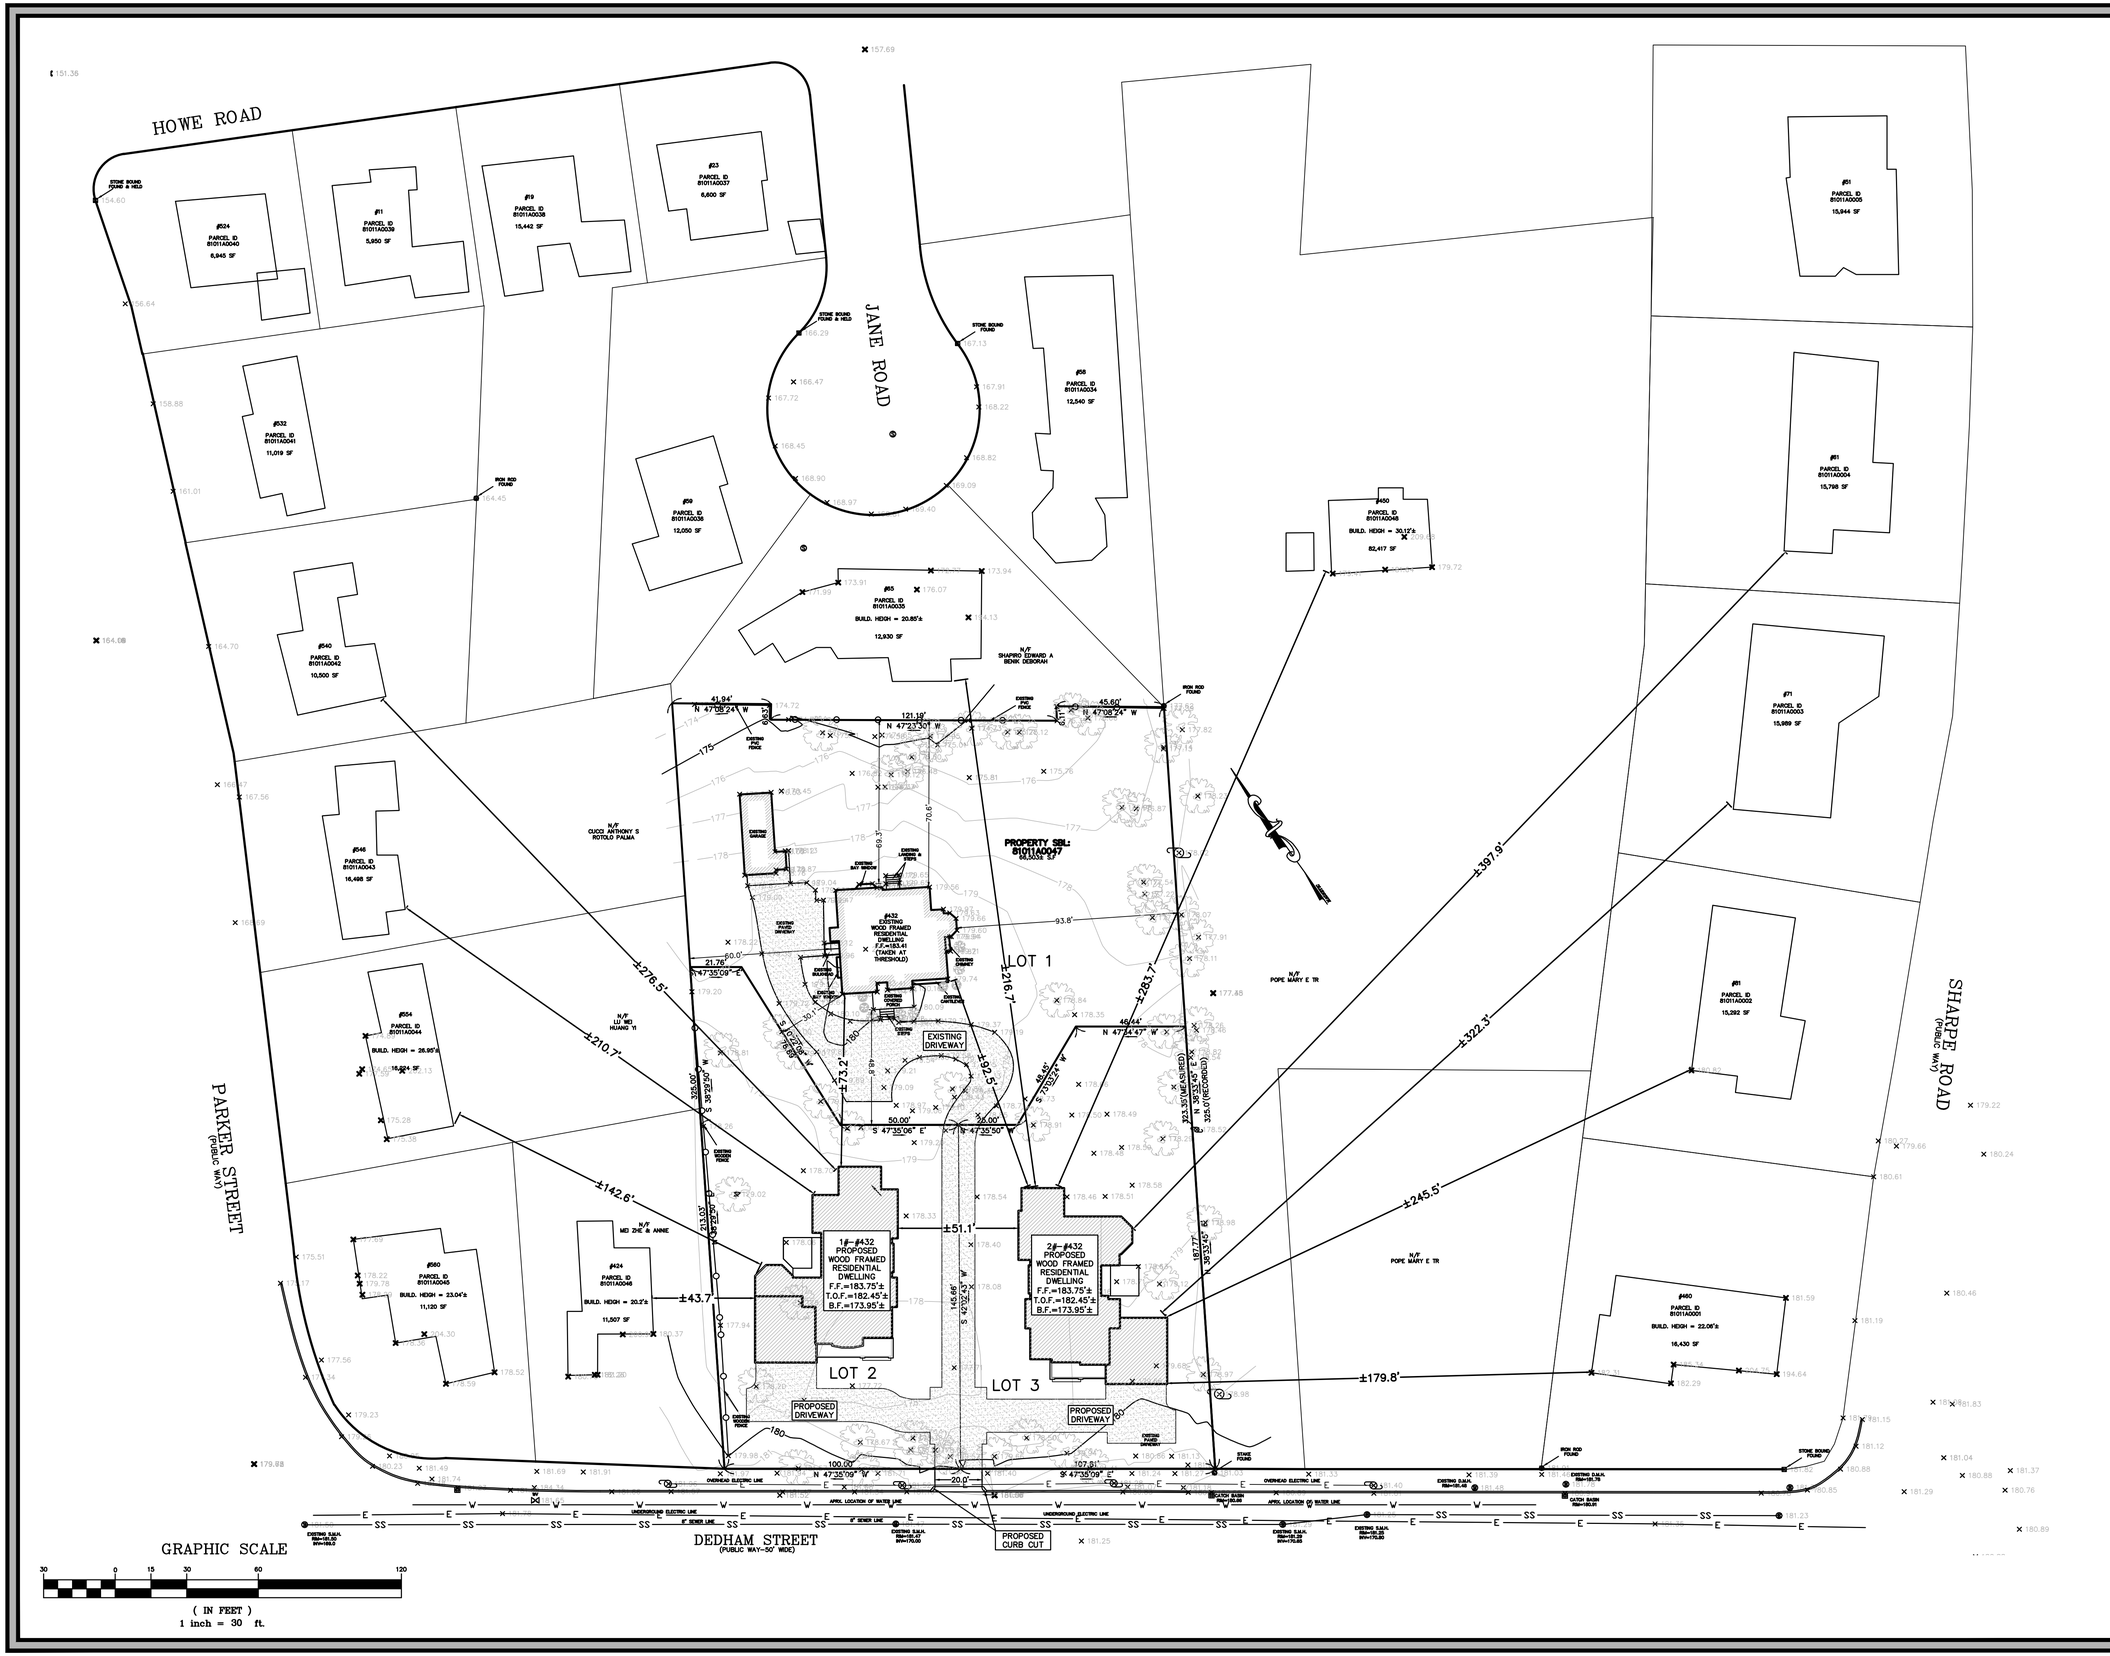

Spruhan Engineering, P.C.
80 JEWETT ST, (SUITE 2)
NEWTON, MA 02458
Tel: 617-816-0722
Email:espruhan@gmail.com

432 DEDHAM STREET NEWTON MASSACHUSETTS

SURVEY PLAN

REVISION BLOCK

DESCRIPTION	DATE
PROPOSED BUILDINGS & DISTANCES ADDED	9/8/20

All legal rights including, but not limited to, copyright and design patent rights, in the designs, arrangements and plans shown on this document are the property of Spruhan Engineering, P.C. They may not be used or reused in whole or in part, except in connection with this project, without the prior written consent of Spruhan Engineering, P.C.. Written dimensions on these drawings shall have precedence over scaled dimensions. Contractors shall verify and be responsible for all dimensions and conditions on this project, and Spruhan Engineering, P.C., must be notified of any variation from the dimensions and conditions shown by these drawings.

COMMONWEALTH OF MASSACHUSETTS
CHRISTOPHER C. CHARLTON
NO. 48649
PROFESSIONAL LAND SURVEYOR

DATE:	7/21/2020
DRAWN BY:	D.K
CHECKED BY:	E.S
APPROVED BY:	E.S

AREA PLAN

SHEET 1 OF 1