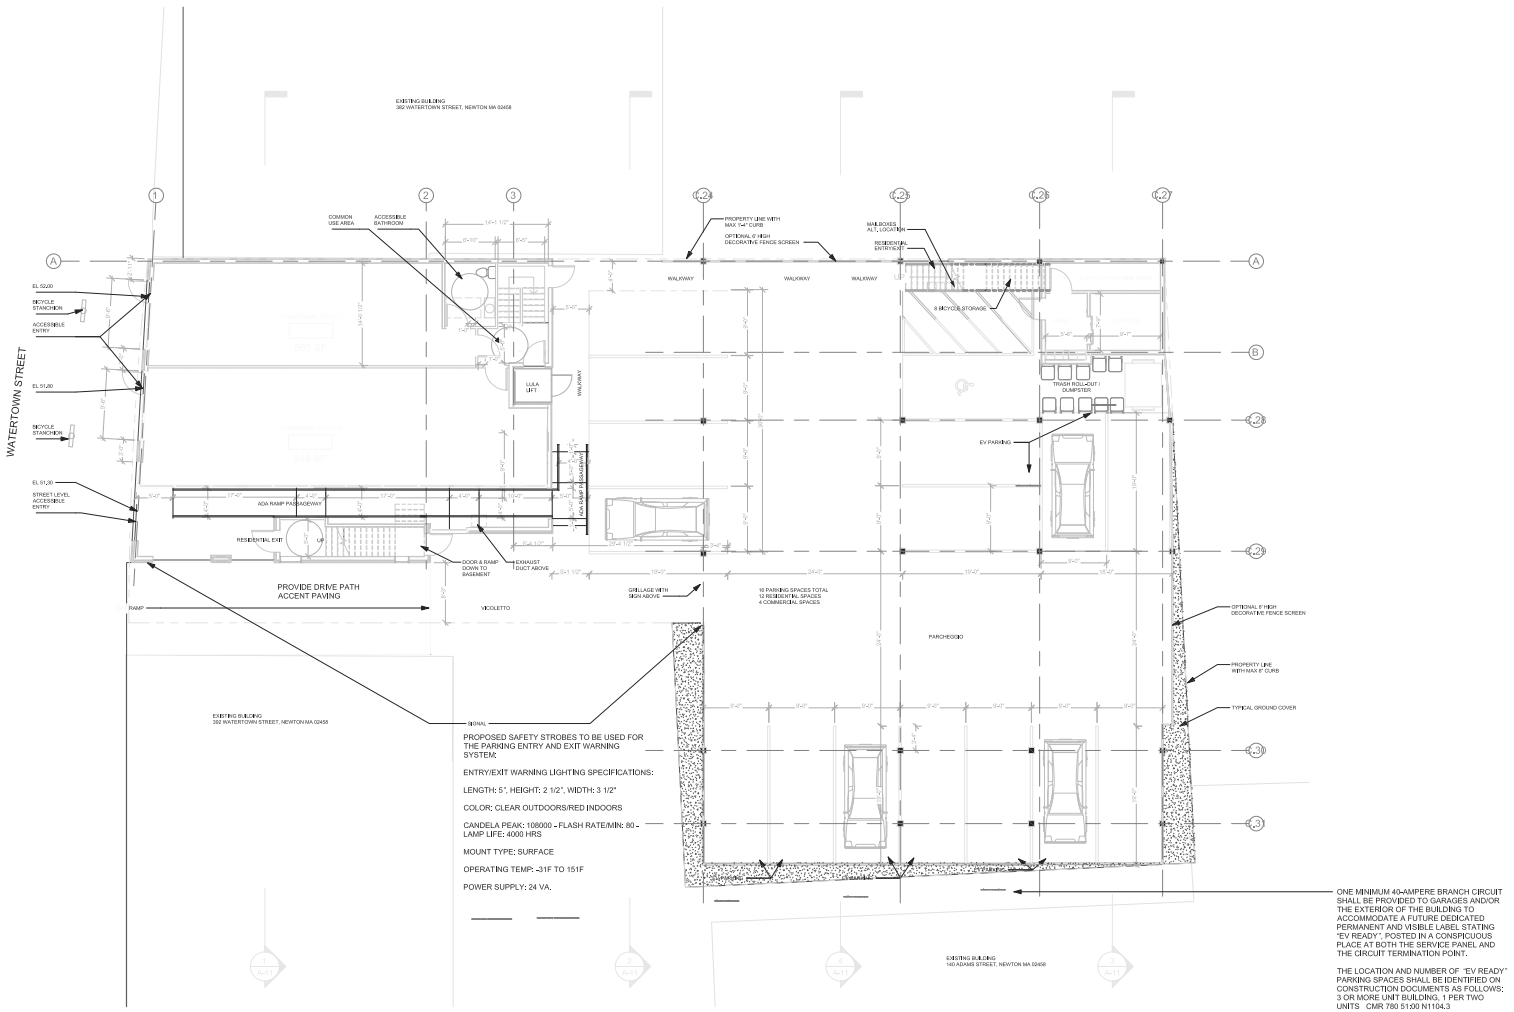

1 1ST FLOOR LEVEL
1/8" = 1'-0"

STAMP:

GROUND FLOOR

PARK VIEW BUILDING
386-390 WATERTOWN STREET
NEWTON, MA 02458

386-390 WATERTOWN STREET
NEWTON, MA 02458

Owner: JLM REALTY
386-390 WATERTOWN STREET
NEWTON, MA 02458

Ronald F. Jarek, Architect
487 Watertown Street
Newtonville, MA 02460

DATE:
05/08/17
SCALE:
1/8" = 1'-0"
DRAWN BY:
NPL
CHECKED BY:
MGD
REVISION:
06/19/2017

A-3