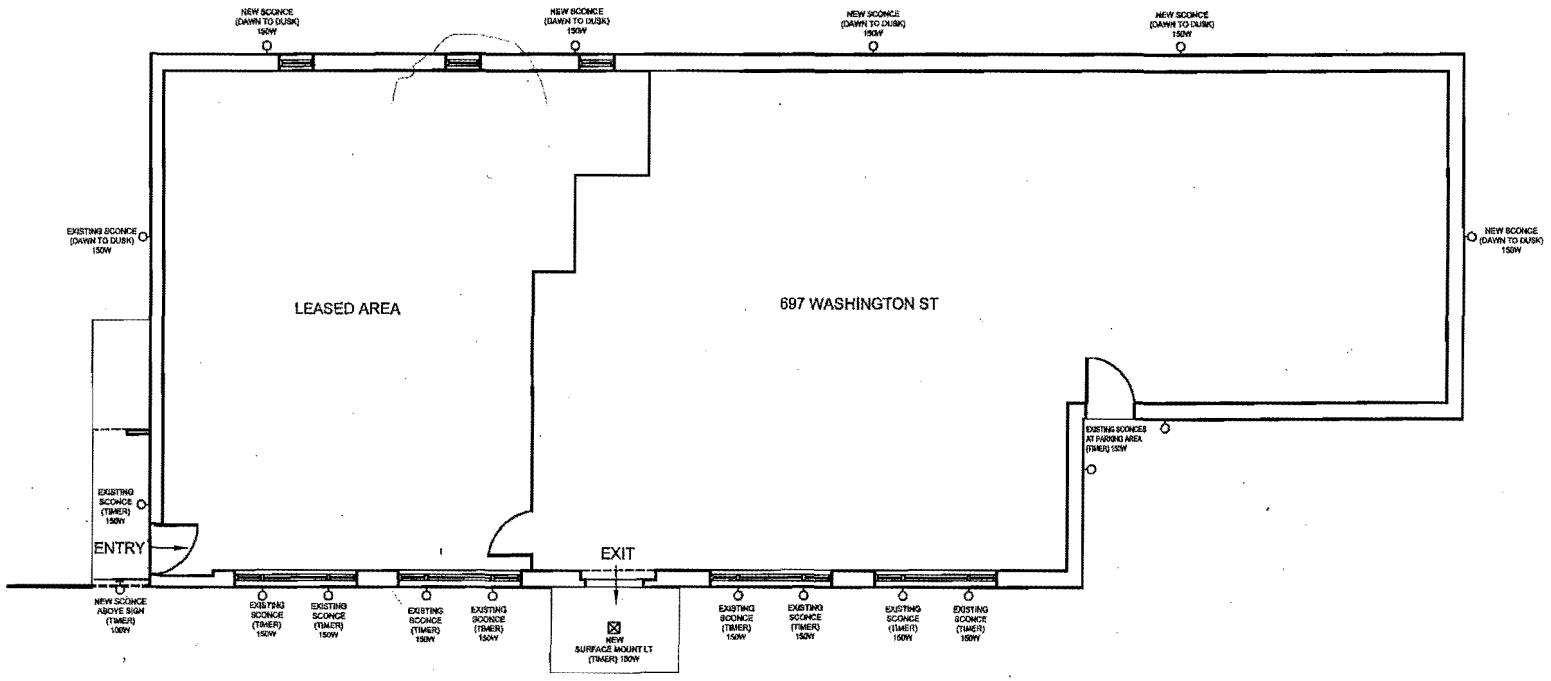

SILVERSTONE + BAKALCHUK ARCHITECTS

592 COMMONWEALTH AVE. NEWTON, MA
TEL: 617 969 6180 FAX: 617 969 2805

PROJECT:
GARDEN REMEDIES
697 WASHINGTON STREET
NEWTON, MA

DRAWING TITLE:
PROPOSED EXTERIOR LIGHTING PLAN

SCALE: 1/8" = 1'-0"

DATE: 5/28/2014

SHEET:
E-1

RECEIVED
Newton, MA 02459