1
A-2.2

Right Sidet Elevation

Scale: 1/4" = 1'-0"

New Residences

28 Sumner St
Newton, MA

OWNER

EIGHTH RUN LLC

mckay architects

35 Bryant Street
Dedham
Ma, 02026

ph. 781.326.5400

www.mckayarchitects.net

REV #	DATE	ISSUANCE
1	4.21.15	
2	9.9.15	
3	10.26.15	
4	11.6.15	

OWNERSHIP & USE OF DOCUMENTS

These drawings and specifications are the property and copyright of McKay Architects and shall not be used in whole or in part, or shall be assigned to a third party without the express written permission of McKay Architects.
Contractor to verify all information and dimensions in the field prior to start of construction and is to notify McKay Architects of any discrepancies

Right Side Elevation

JOB NO	0002
DATE	2/3/15
DWG BY	SV
CKD BY	MLM
SCALE	1/4" = 1'-0"

A-2.2

1
A-2.3

Rear Elevation

Scale: 1/4" = 1'-0"

New Residences

28 Sumner St
Newton, MA

OWNER

EIGHTH RUN LLC

mckay architects

35 Bryant Street
Dedham
Ma, 02026

ph. 781.326.5400

www.mckayarchitects.net

REV #	DATE	ISSUANCE
1	4.21.15	
2	10.26.15	
3	11.6.15	

OWNERSHIP & USE OF DOCUMENTS

These drawings and specifications are the property and copyright of McKay Architects and shall not be used in whole or in part, or shall be assigned to a third party without the express written permission of McKay Architects.

Contractor to verify all information and dimensions in the fld prior to start of construction and is to notify McKay Architects of any discrepancies

Rear Elevation

JOB NO	0002
DATE	2/3/15
DWG BY	SV
CKD BY	MLM
SCALE	1/4" = 1'-0"

A-2.3

1
A-2.4

Left Side Elevation

Scale: 1/4" = 1'-0"

New Residences

28 Sumner St
Newton, MA

OWNER

EIGHTH RUN LLC

mckay architects

35 Bryant Street
Dedham
Ma, 02026

ph. 781.326.5400

www.mckayarchitects.net

REV #	DATE	ISSUANCE
1	4.21.15	
2	10.26.15	
3	11.6.15	

OWNERSHIP & USE OF DOCUMENTS

These drawings and specifications are the property and copyright of McKay Architects and shall not be used in whole or in part, or shall be assigned to a third party without the express written permission of McKay Architects.

Contractor to verify all information and dimensions in the field prior to start of construction and is to notify McKay Architects of any discrepancies

Left Side Elevation

JOB NO	0002
DATE	2/3/15
DWG BY	SV
CKD BY	MLM
SCALE	1/4" = 1'-0"

A-2.4

1
A-2.1

Sumner Street Elevation

Scale: 1/4" = 1'-0"

New Residences

28 Sumner St
Newton, MA

OWNER

EIGHTH RUN LLC

mckay architects

35 Bryant Street
Dedham
Ma, 02026

ph. 781.326.5400

www.mckayarchitects.net

REV #	DATE	ISSUANCE
1	4.21.15	
2	10.26.15	
3	11.6.15	

OWNERSHIP & USE OF DOCUMENTS

These drawings and specifications are the property and copyright of McKay Architects and shall not be used in whole or in part, or shall be assigned to a third party without the express written permission of McKay Architects.
Contractor to verify all information and dimensions in the field prior to start of construction and is to notify McKay Architects of any discrepancies

Sumner Street Elevation

JOB NO	0002
DATE	2/3/15
DWG BY	SV
CKD BY	MLM
SCALE	1/4" = 1'-0"

A-2.1

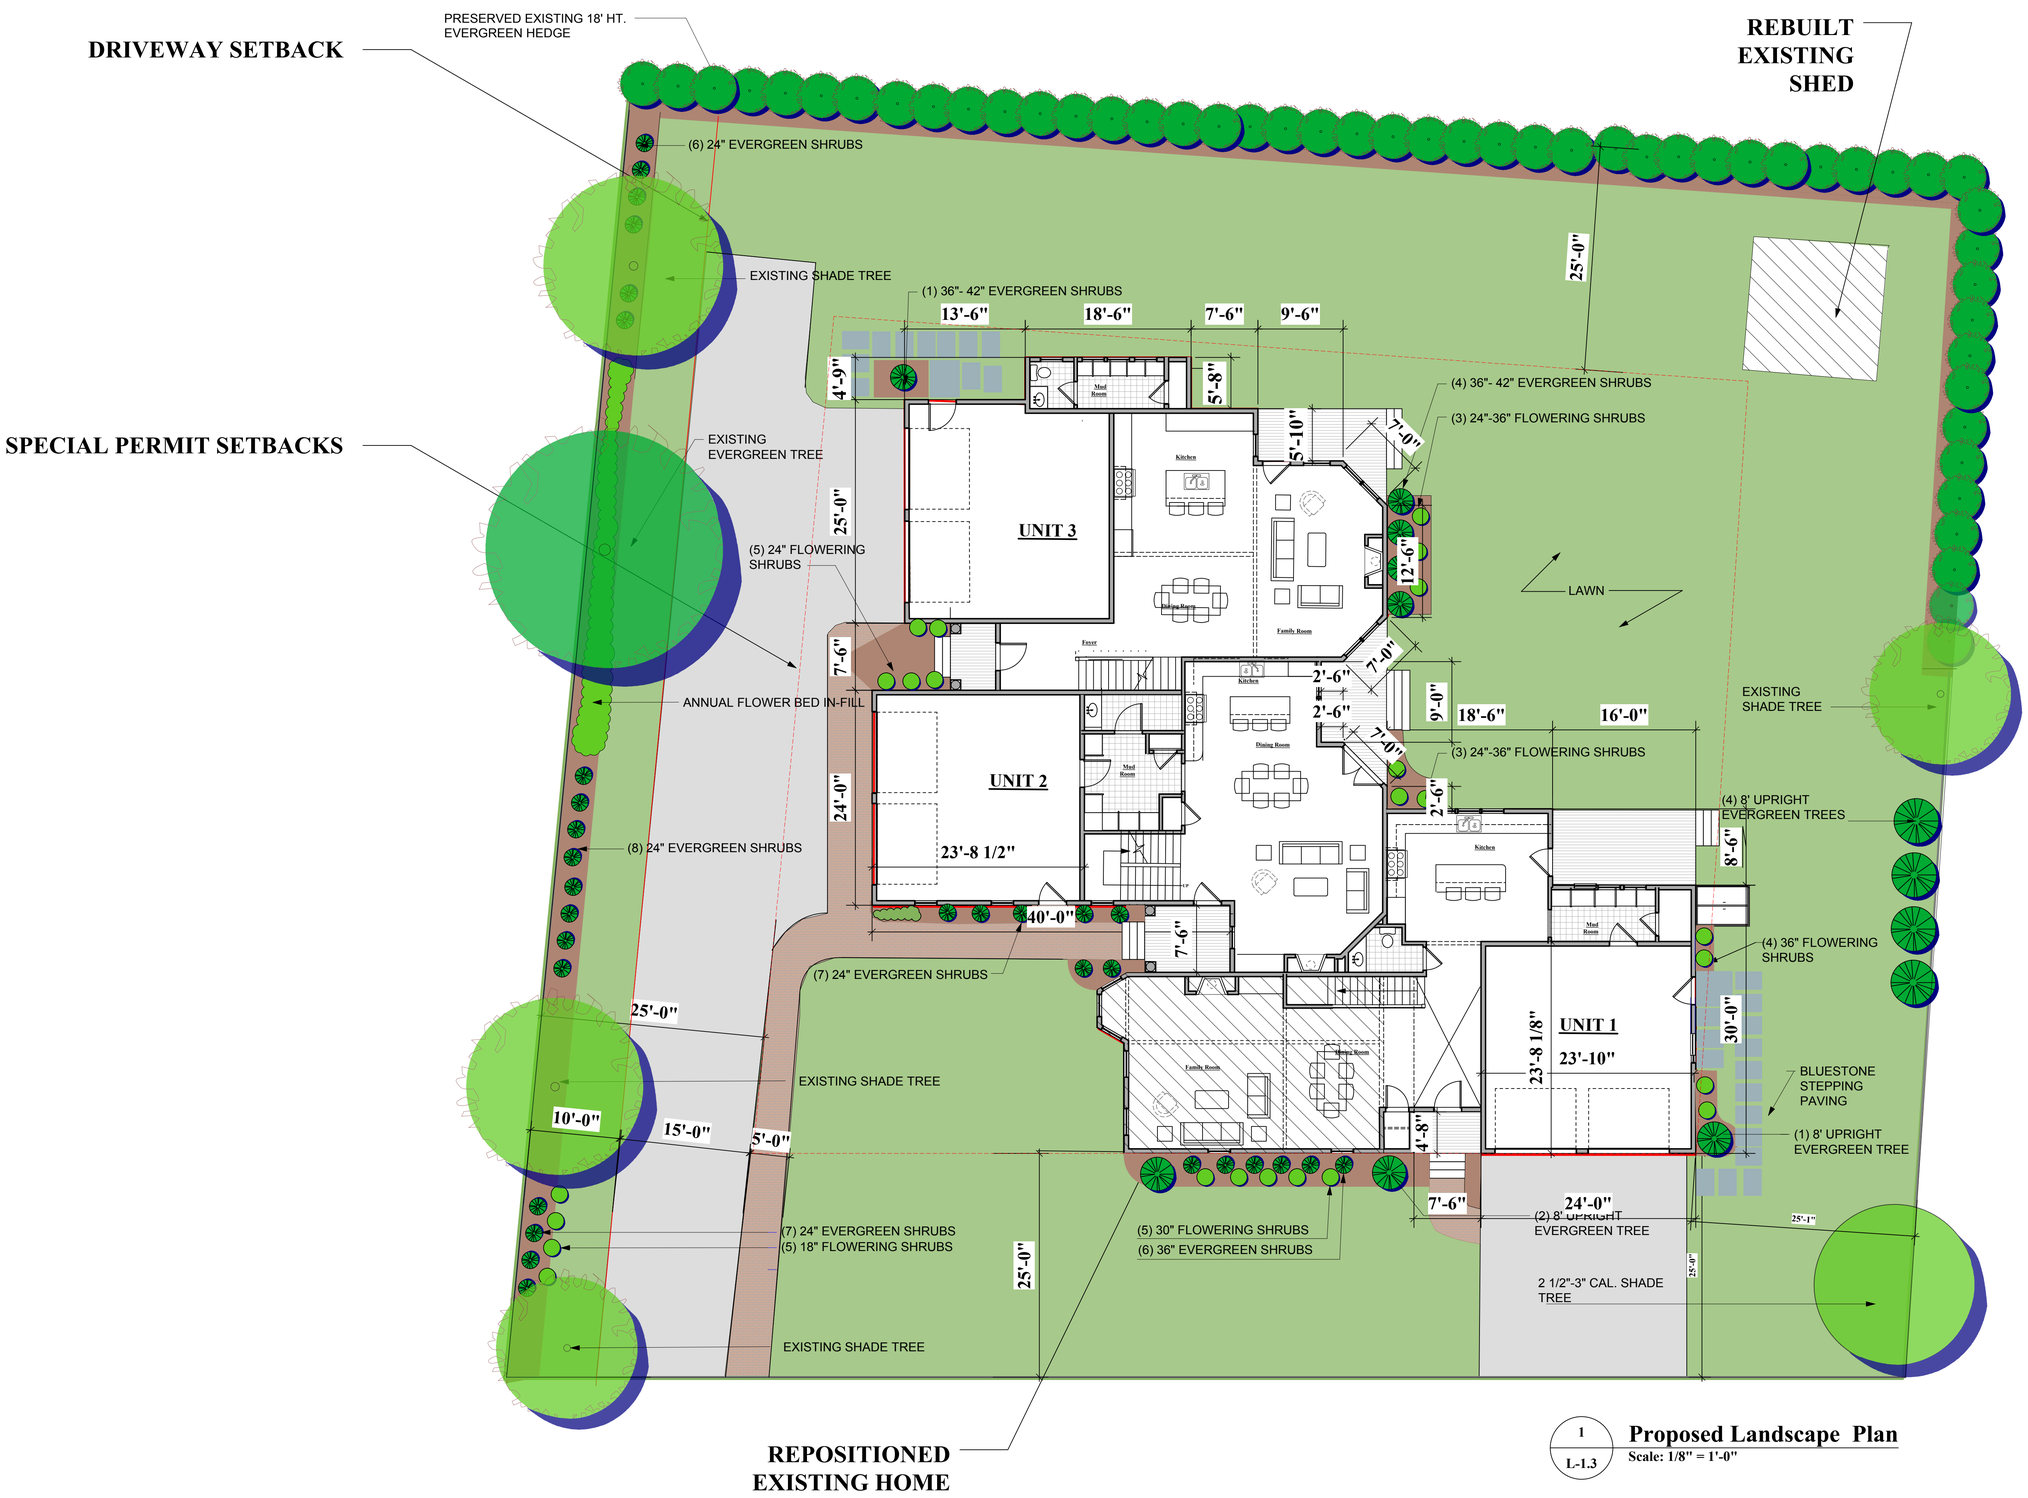

1 / L-1.3 **Proposed Landscape Plan**
Scale: 1/8" = 1'-0"

New Residences

28 Sumner St
Newton, MA

OWNER

EIGHTH RUN LLC

mckay architects
35 Bryant Street
Dedham
Ma, 02026
ph. 781.326.5400
www.mckayarchitects.net

REV #	DATE	ISSUANCE
1	10.13.15	
2	11.6.15	

OWNERSHIP & USE OF DOCUMENTS

These drawings and specifications are the property and copyright of McKay Architects and shall not be used in whole or in part, or shall be assigned to a third party without the express written permission of McKay Architects.
Contractor to verify all information and dimensions in the field prior to start of construction and is to notify McKay Architects of any discrepancies

Proposed Landscape Plan

JOB NO 0002
DATE 10/6/15

L-1.3