Contectural Egress Diagram :

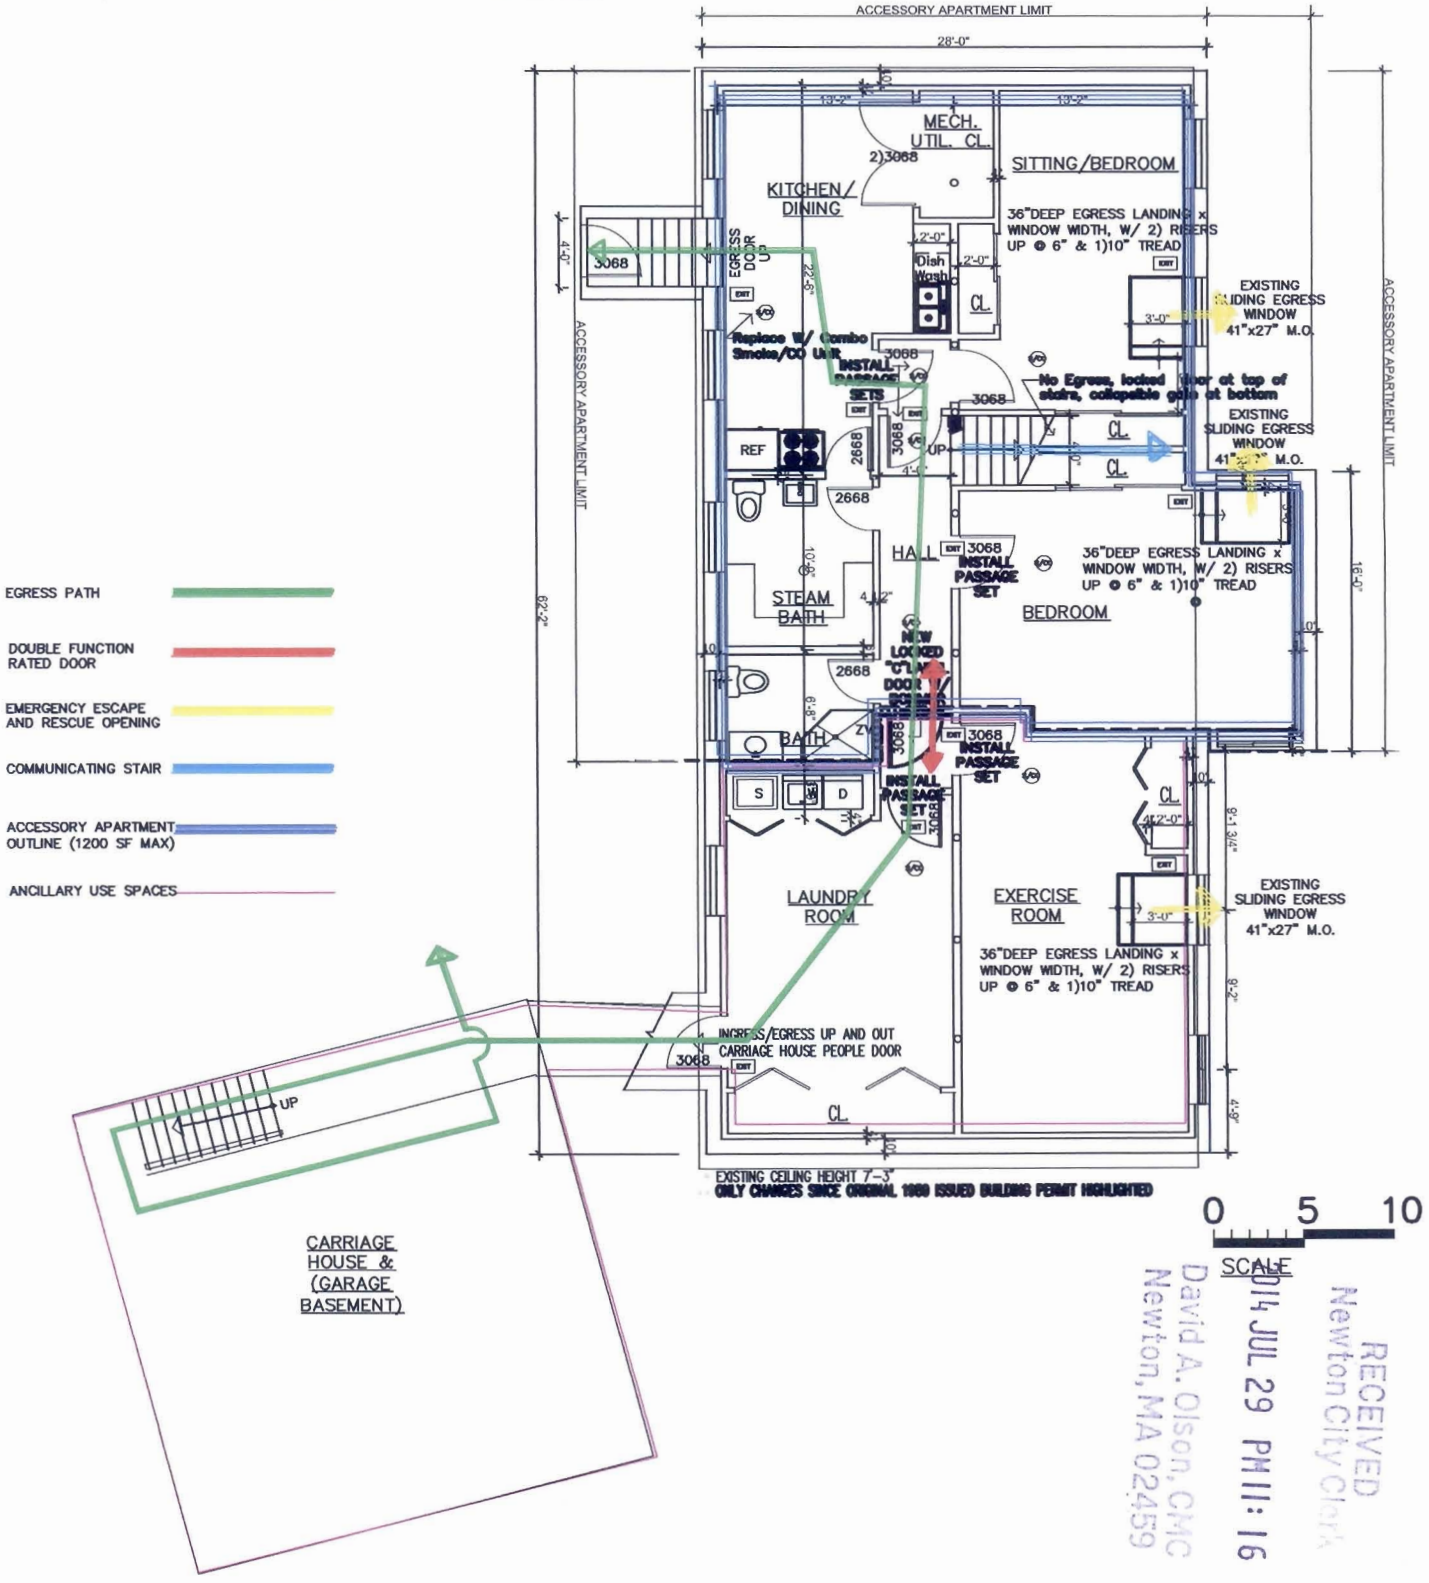

RECEIVED
Newton City Clerk
2014 JUL 29 PM 11:16
David A. Olson, CMC
Newton, MA 02459

A–0	**Ronald F. Jarek, RA** 487 Watertown Street Newtonville, MA 02460	Job Name: 161 EDINBORO ST, NEWTONVILLE, MA Scale: As Noted — Date: 9–16–2013 DWG TITLE: ACCESSORY APARTMENT DEPICTION — LOJ CLIENT: Rodney Farnsworth III 161 Edinboro St Newtonville, MA 02460