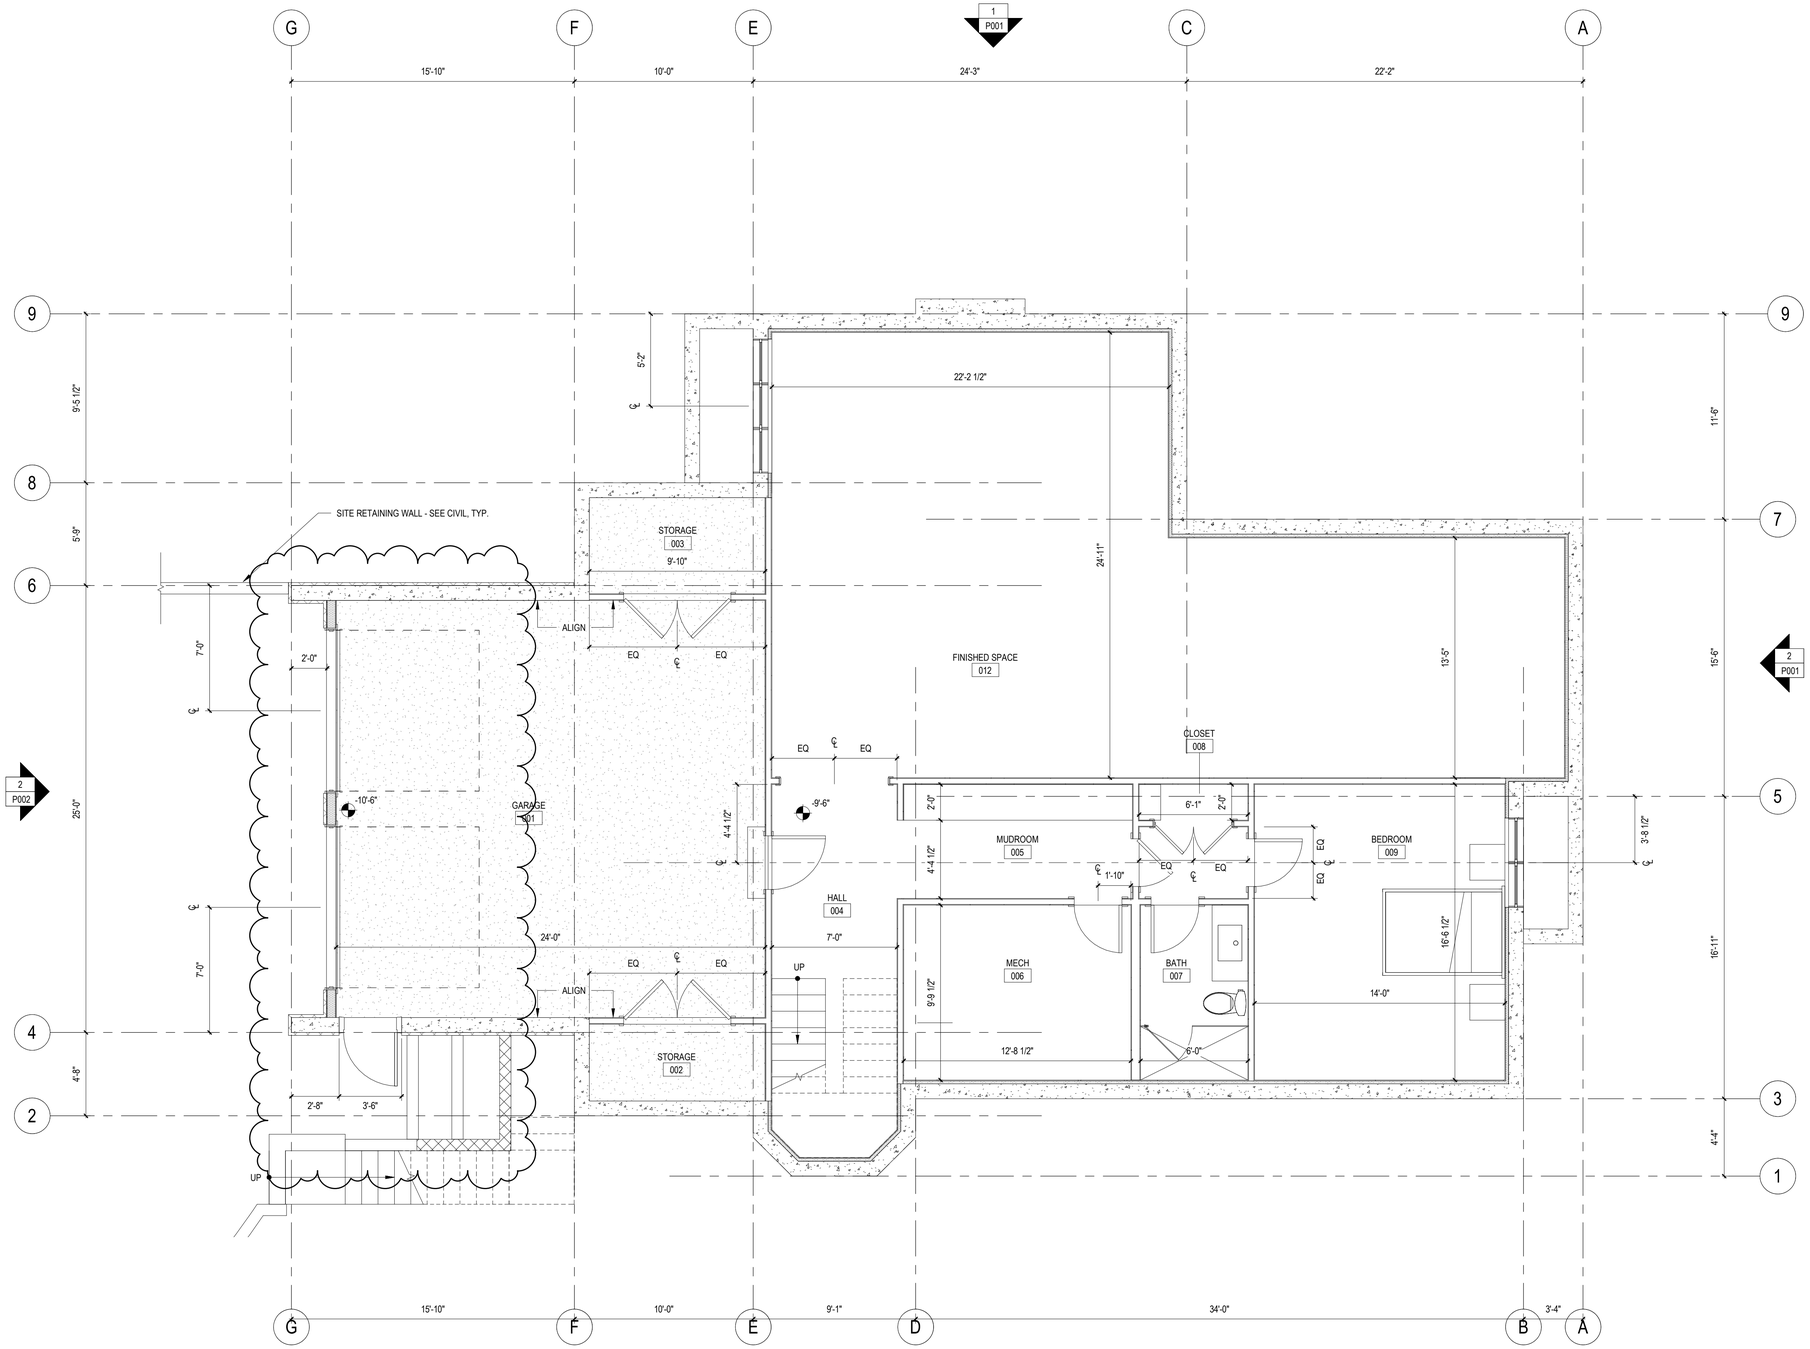

LDa
ARCHITECTURE & INTERIORS

GLENSIDE PROPERTIES - FRONT LOT

P30814

156 Otis Street
Newton, MA

LDa Architecture & Interiors, LLP
222 Third Street, Suite 3212
Cambridge, MA 02142
617 621-1455 fax 617 621-1477
www.LDa-Architects.com

ISSUANCE:
SPECIAL PERMIT

REVISION:
1 2018.05.31 Land Use Update

DATE: 4/6/2018
SCALE: 1/4" = 1'-0"
DRAWN: MJ & TJ
CHECKED: TJ & TL

SHEET INFO:
BASEMENT PLAN

A100