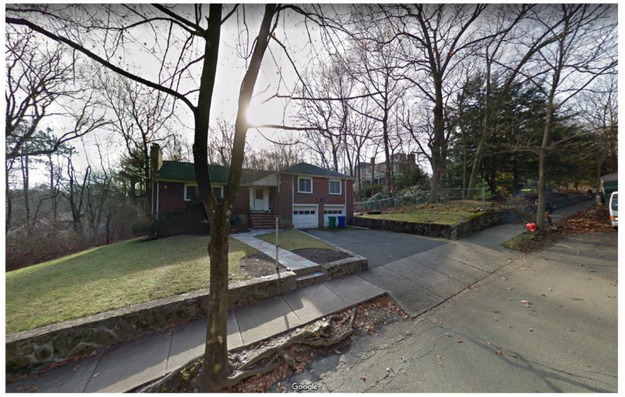

D.
OTIS STREET LOOKING
NORTH-WEST

C.
OTIS STREET
LOOKING WEST

B.
CORNER OF WALDEN
STREET & OTIS STREET
LOOKING NORTH-WEST

A.
WALDEN STREET
LOOKING NORTH

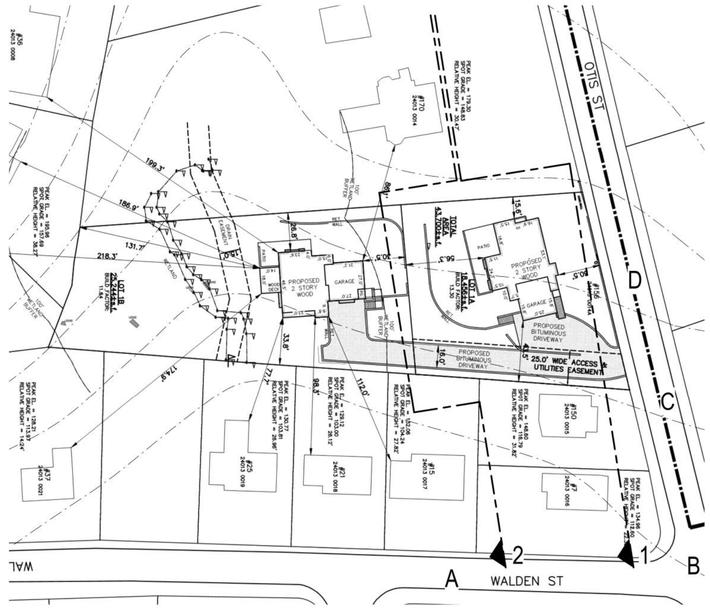

3 SITE PLAN
SCALE: 1" = 50'-0"

2 REAR LOT SITE SECTION
SCALE: 1" = 20'-0"

1 FRONT LOT SITE SECTION
SCALE: 1" = 20'-0"

LDa
ARCHITECTURE & INTERIORS

156 OTIS STREET STUDY

P20314

156 OTIS STREET
NEWTON, MA

LDa Architecture & Interiors, LLP
222 Third Street, Suite 3212
Cambridge, MA 02142
617 621-1455 fax 617 621-1477
www.LDa-Architects.com

ISSUANCE:
DRT REVIEW

REVISION:

DATE: 5.7.2018
SCALE: As indicated
DRAWN: TJ, MJ
CHECKED: TL TJ

SHEET INFO:
SITE SECTIONS

S100