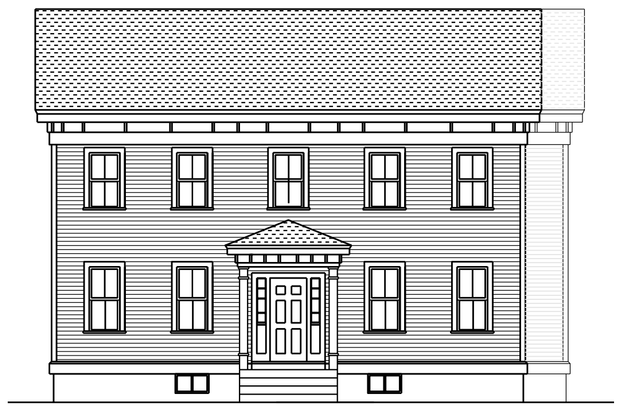

1 Nevada Street Elevation
Scale: 1/8" = 1'-0"

2 Linwood Ave. Elevation
Scale: 1/8" = 1'-0"

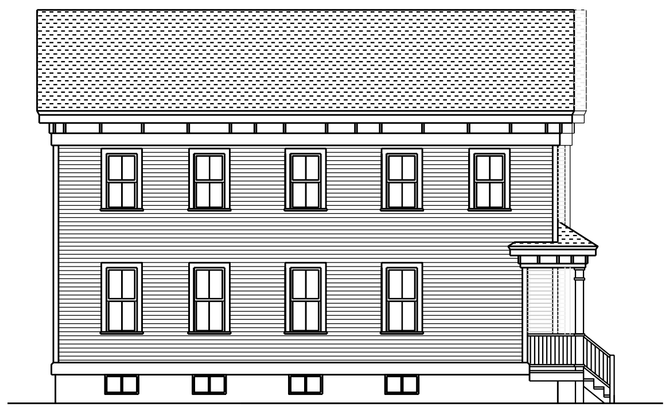

3 Rear Elevation
Scale: 1/8" = 1'-0"

4 Neighbor's Elevation
Scale: 1/8" = 1'-0"

north arrow

AESTHETIC IMAGES
Architects / Planners
7 Stimson Street
Boston, Massachusetts 02132
Phone: (617) 323-4955
Fax: (617) 323-6081

stamp

REGISTERED ARCHITECT
STEVEN J. PETITAS
No. 8391
BOSTON
MASS.
COMMONWEALTH OF MASSACHUSETTS

project

Two Family Addition
258 Nevada Street
Newton, Massachusetts

revisions

date
03/14/2012

scale
1/8"=1'-0"

drawn
SJP

job no.

title
Proposed
Exterior
Elevations

sheet no.
SK13