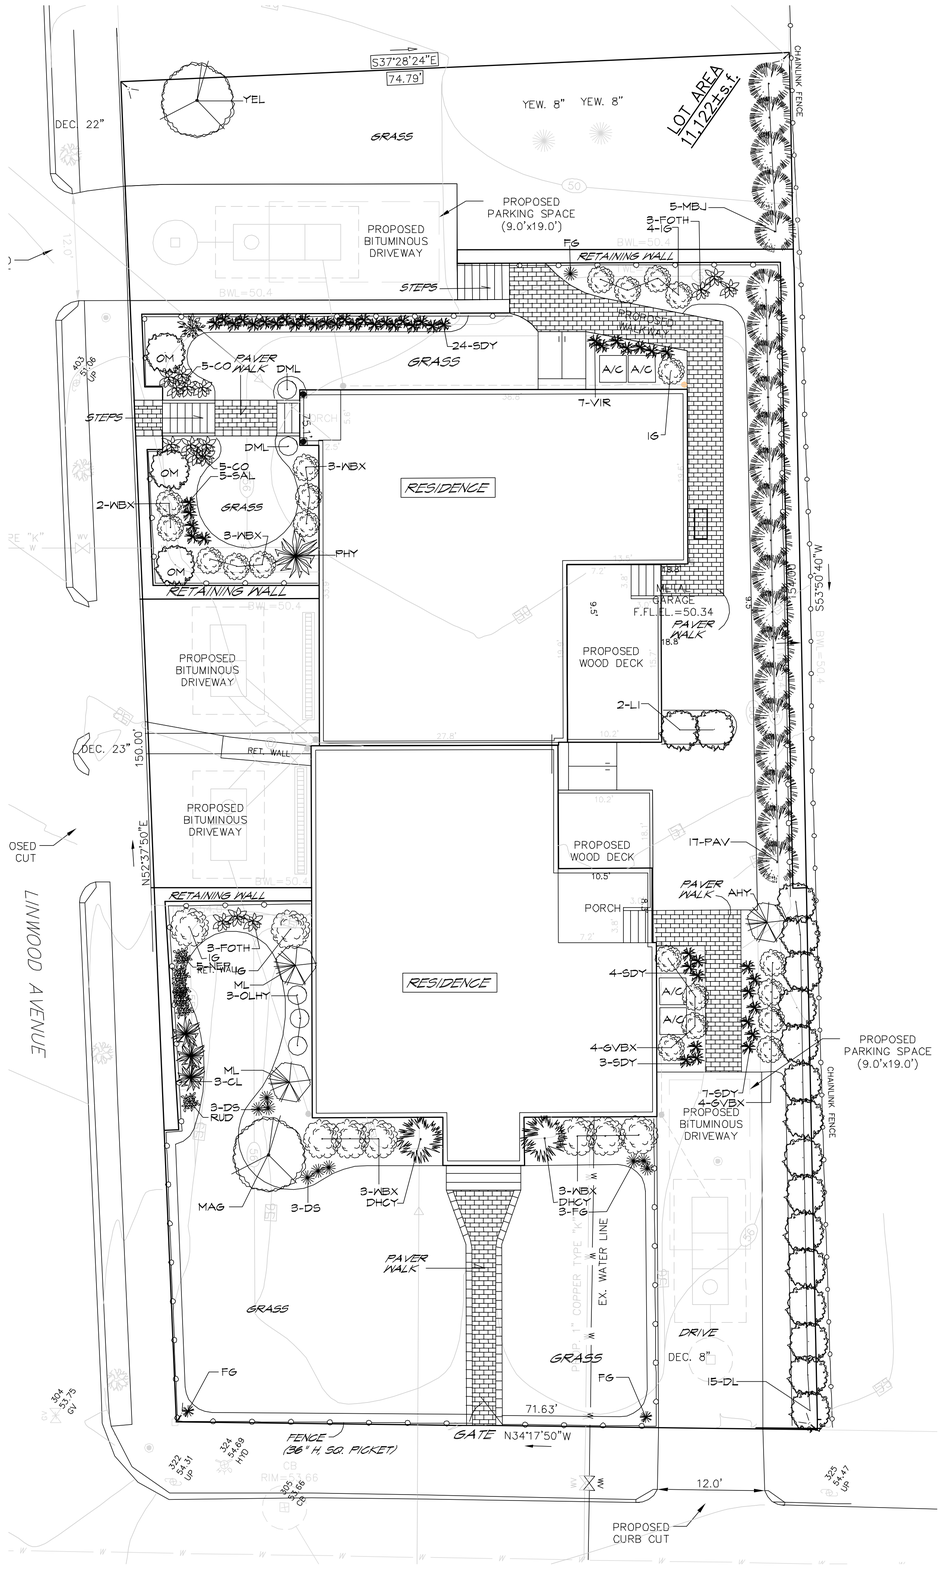

PLAN 1 L-1 LANDSCAPE PLAN
SCALE: 1/8" = 1'

Plant Schedule

Qty	Key	Botanical Name	Common Name	Size
TREES:				
1	MAG	Magnolia x soulangiana	Saucer Magnolia	8-10'cl
1	YEL	Cladrastis lutea	Yellowwood	2-2.5"cal
SHRUBS:				
1	AHY	Hydrangea 'Annabelle'	Smooth Hydrangea	3gal
3	CL	Clethra alnifolia	Sweet Pepper	2-3'
10	CO	Cotoneaster dammeri 'Lowfast'	Lowfast Cotoneaster	18-24"
2	DHCY	Chamacyparis obtusa 'Nana Gracilis	Dwarf Hinoki Cypress	2-2.5'
15	DL	Syringa meyeri 'Palabin'	Dwf. Korean Lilac	18-24"
2	DML	Kalmia latifolia 'Tinkerbell'	Tinkerbell Dwf. Mtn. Laurel	18-24"
6	DS	Spirea japonica 'Alpina'	Daphne Spirea	2gal
6	FOTH	Fothergilla gardenii	Dwarf Fothergilla	18-24"
8	GVBX	Buxus koreana 'Green Velvet'	Green Velvet Boxwood	2-2.5'
7	IG	Ilex glabra 'Shamrock'	Shamrock Inkberry	2-2.5'
2	LI	Syringa vulgaris	Common Lilac	3-4'
5	MBJ	Juniperus chinensis 'Mountbatten'	Mountbatten Juniper	6-7'
2	ML	Kalmia latifolia	Mountain Laurel	2-2.5'
3	OLHY	Hydrangea quercifolia	Oakleaf Hydrangea	3gal
3	OM	Rhododendron 'Olga Mezitt'	Olga Mezitt Rhododendron	2-2.5'
17	PAV	Thuja occidentalis 'Pyramidalis'	Pryramidal Arborvitae	6-7'
1	PHY	Physocarpus opulifolius 'Monlo'	Diabolo Ninebark	3-4'
14	WBX	Buxus 'Wintergem'	Wintergem Boxwood	2-2.5'
PERENNIALS:				
4	FG	Pennisetum alopecuriodes	Fountain Grass	1gal
5	NEP	Nepeta	Catmint	1gal
1	RUD	Rudbeckia	Black Eyed Susan	1gal
5	SAL	Salvia 'East Friesland'	Meadow Sage	1gal
38	SDY	Hemerocallis 'Stella D'oro'	Stella D'oro Daylily	1gal
7	VIR	Iris pallida	Variegated Iris	1gal

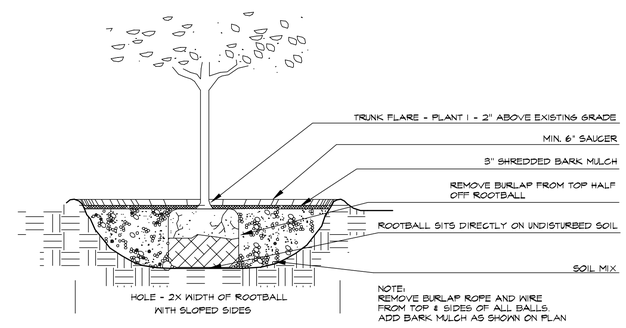

SECTION 3 L-1 TREE PLANTING
SCALE: 1/2"=1'-0"

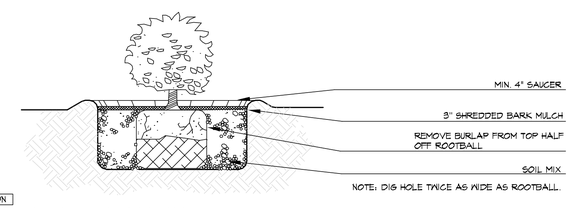

SECTION 2 L-1 SHRUB PLANTING
SCALE: 1/2"=1'-0"

GRAPHIC SCALE
8 0 4 8 16 32
(IN FEET)
1 inch = 8 ft.

CONSULTANTS

REVISIONS

Residence

258 Nevada St.
Newton, MA

DRAWING TITLE

Landscape Plan

james k. emmanuel | associates
LANDSCAPE ARCHITECTS
22 Carlton Rd.
Marblehead, MA 01945
tel. (781) 622-7487
fax (781) 623-0293
james@jamesemmanuel.com
www.jamesemmanuel.com

SCALE 1/8" = 1'
DRAWN BY JKE
CHECKED
DATE June 29, 2012

DRAWING NUMBER

L-1