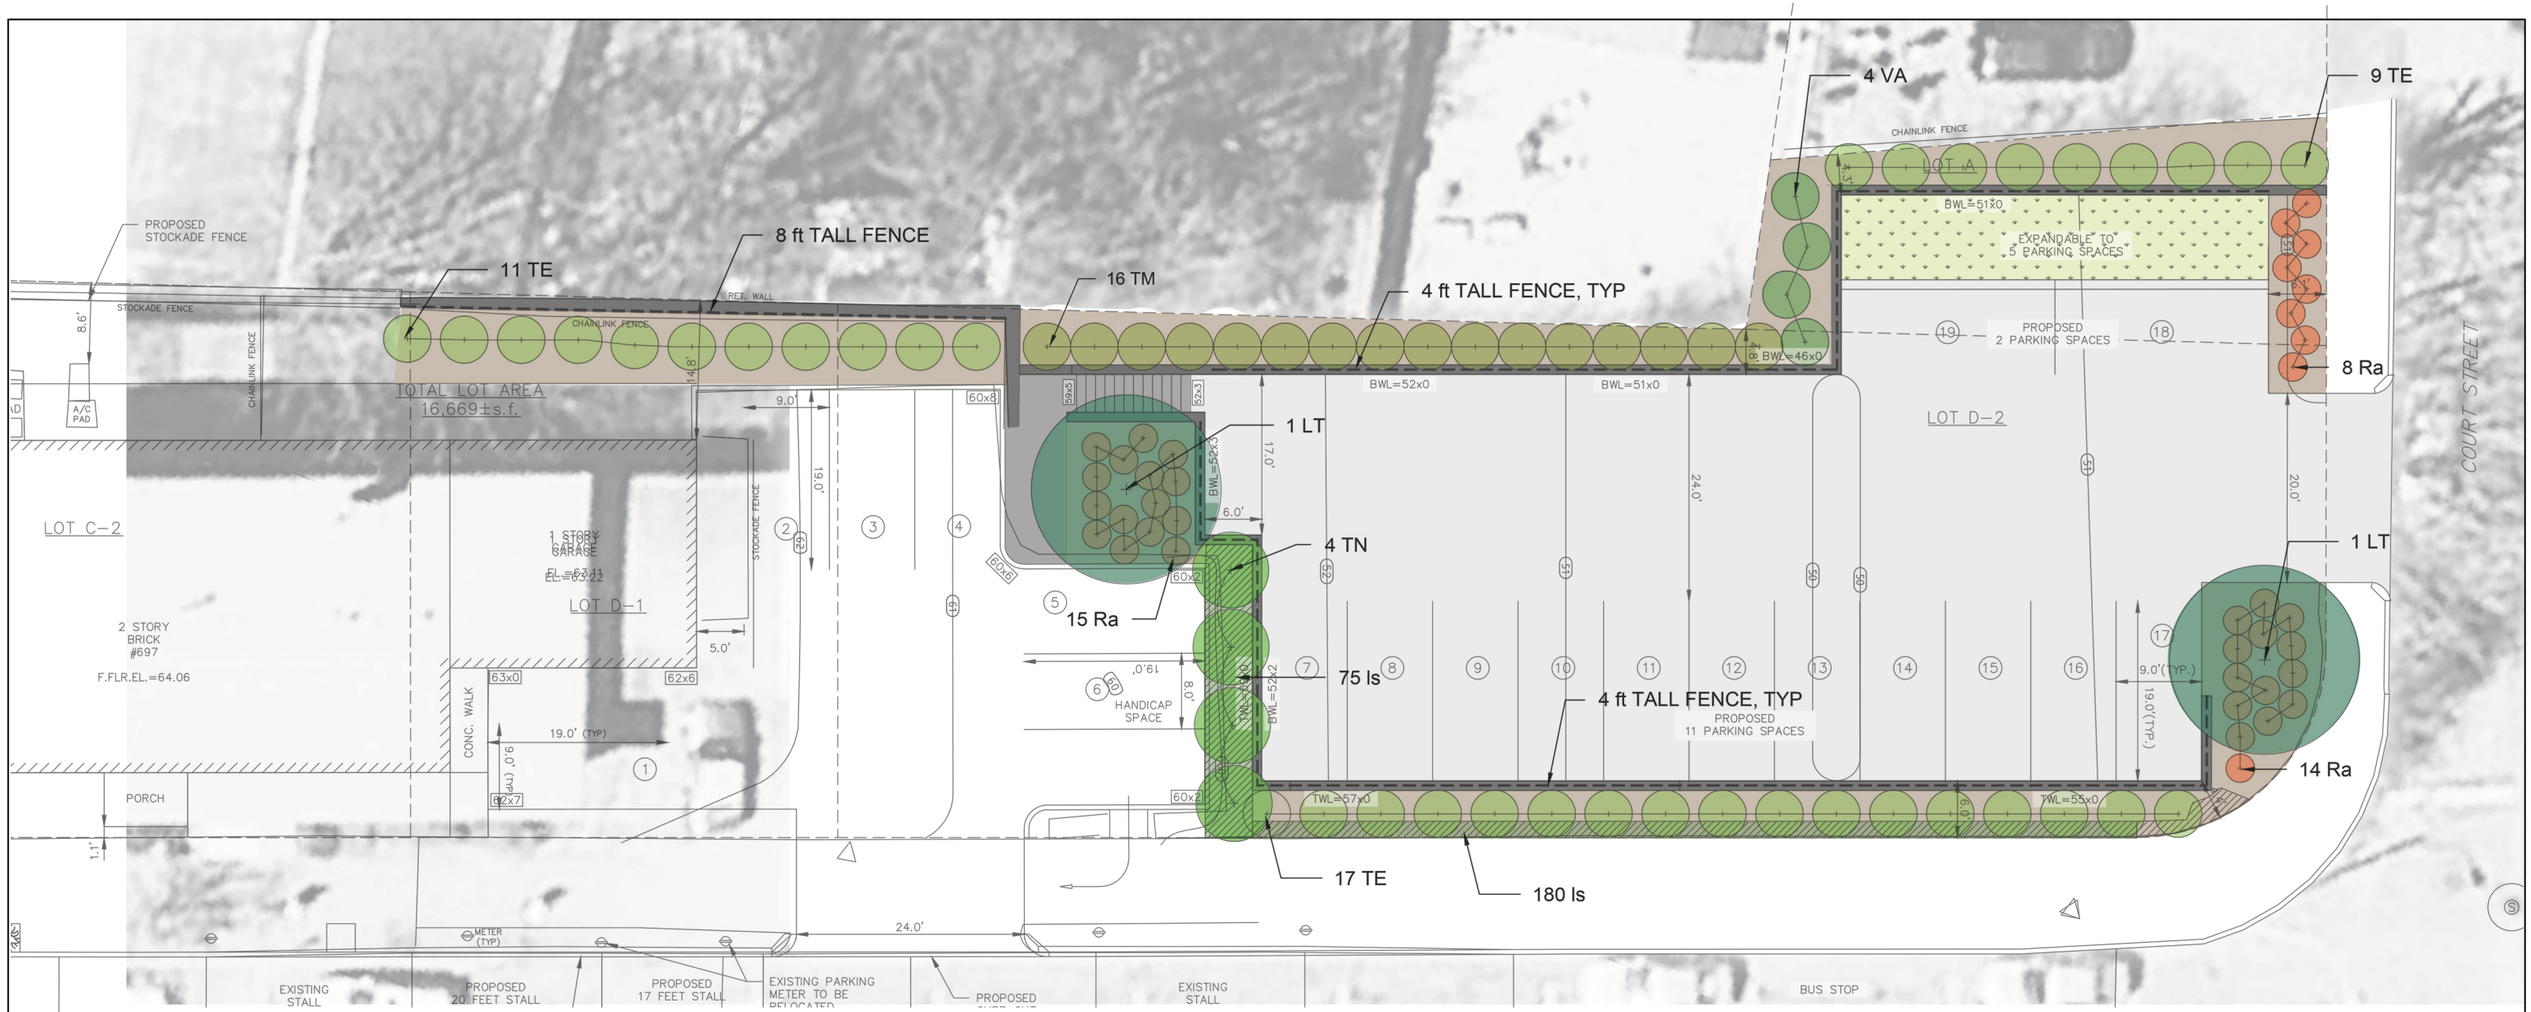

PLANT SCHEDULE

KEY	QTY	BOTANICAL NAME	COMMON NAME	PLANT SIZE	CONTAINER	COLOR
			TREES			
JS	17	Juniperus scopulorum 'Skyrocket'	Skyrocket Juniper	6-8 ft height	B&B	
TE	20	Thuja occidentalis 'Emerald Green'	Emerald Green Arborvitae	6-8 ft height	B&B	
TM	16	Taxus × media 'Citation'	Yew	4-6 ft height	B&B	
LT	2	Liriodendron tulipifera	Tulip Tree	3" calip	B&B	
TN	4	Thuja occidentalis 'Nigra'	Dark American Arborvitae	6-8 ft height		
			SHRUBS			
Ra	37	Rhus aromatica 'gro-low'	Fragrant Sumac	1 gal	pot	
Va	4	Viburnum acerifolium	Mapleleaf Viburnum	4-5 ft height	B&B	
			GROUNDCOVER/ GRASSES			
ls	255	Liripe Spicata	Creeping Lilyturf	1 qt	pot	

G2 COLLABORATIVE
LANDSCAPE ARCHITECTURE

282 Moody Street, Suite 308
Waltham, MA 02543
781.373.5945

G2CLA PROJ. #: 1805
DRAWN BY: YQ
SCALE: 1/16" = 1'-0"
DATE: APRIL 24, 2018

PROJECT:
697 WASHINGTON STREET, NEWTON MA

SHEET TITLE:
LANDSCAPE SITE AND PLANTING PLAN

GENERAL NOTES:
DO NOT SCALE OFF OF DRAWING. VERIFY ALL DIMENSIONS IN FIELD PRIOR TO CONSTRUCTION. REPORT ANY DISCREPANCIES OR CONFLICTS TO LANDSCAPE ARCHITECT IMMEDIATELY.

MASSACHUSETTS ELIZABETH GIERSBACH REGISTERED LANDSCAPE ARCHITECT NO. 1506

© COPYRIGHT G2 COLLABORATIVE