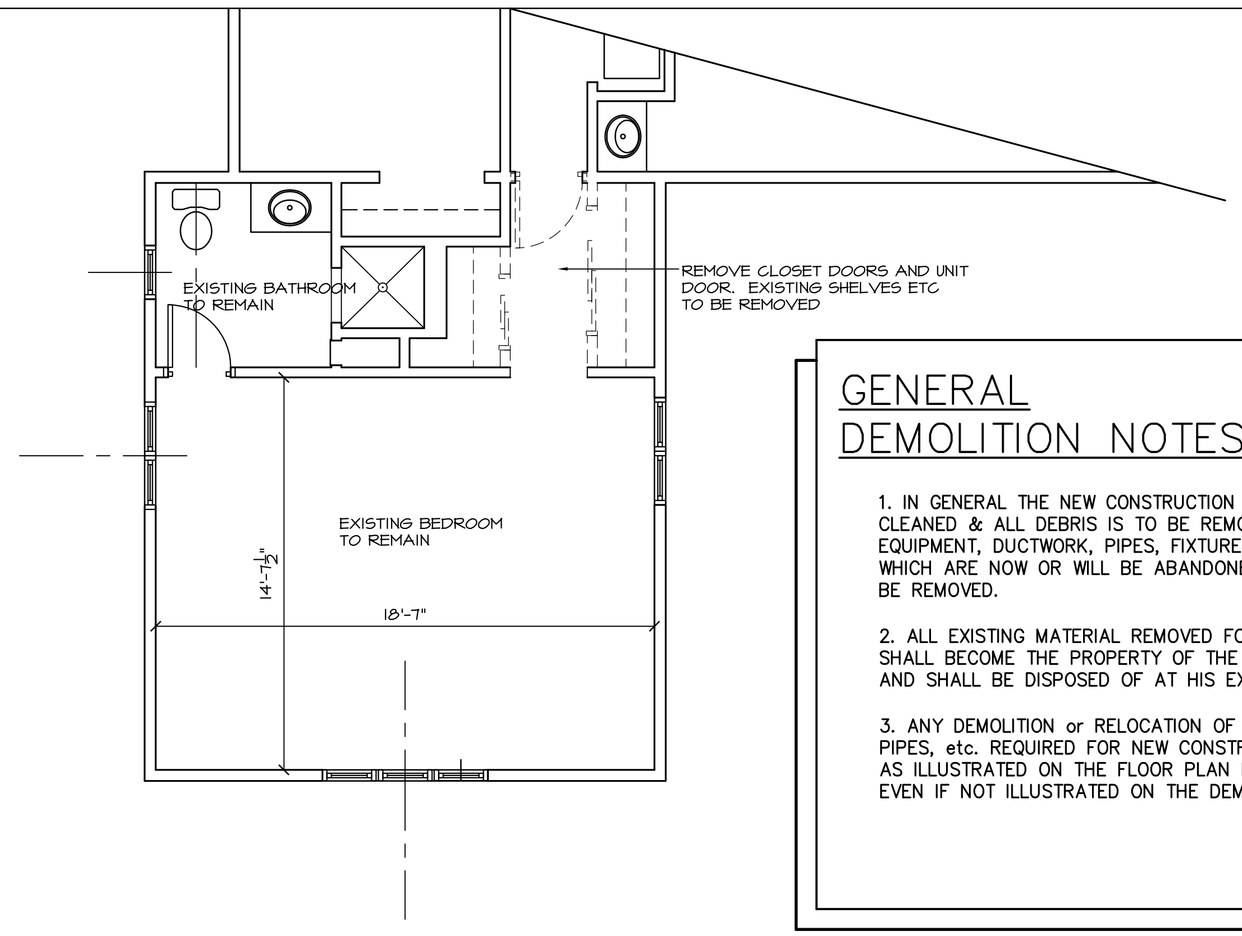

GENERAL DEMOLITION NOTES:

1. IN GENERAL THE NEW CONSTRUCTION SPACE IS TO BE CLEANED & ALL DEBRIS IS TO BE REMOVED. ALL EQUIPMENT, DUCTWORK, PIPES, FIXTURES, & CONDUITS WHICH ARE NOW OR WILL BE ABANDONED ARE TO BE REMOVED.

2. ALL EXISTING MATERIAL REMOVED FOR NEW CONST. SHALL BECOME THE PROPERTY OF THE CONTRACTOR AND SHALL BE DISPOSED OF AT HIS EXPENSE.

3. ANY DEMOLITION or RELOCATION OF FIXTURES, PIPES, etc. REQUIRED FOR NEW CONSTRUCTION AS ILLUSTRATED ON THE FLOOR PLAN IS REQUIRED EVEN IF NOT ILLUSTRATED ON THE DEMOLITION PLAN.

SECOND FLOOR DEMOLITION PLAN

1/4" = 1'-0"

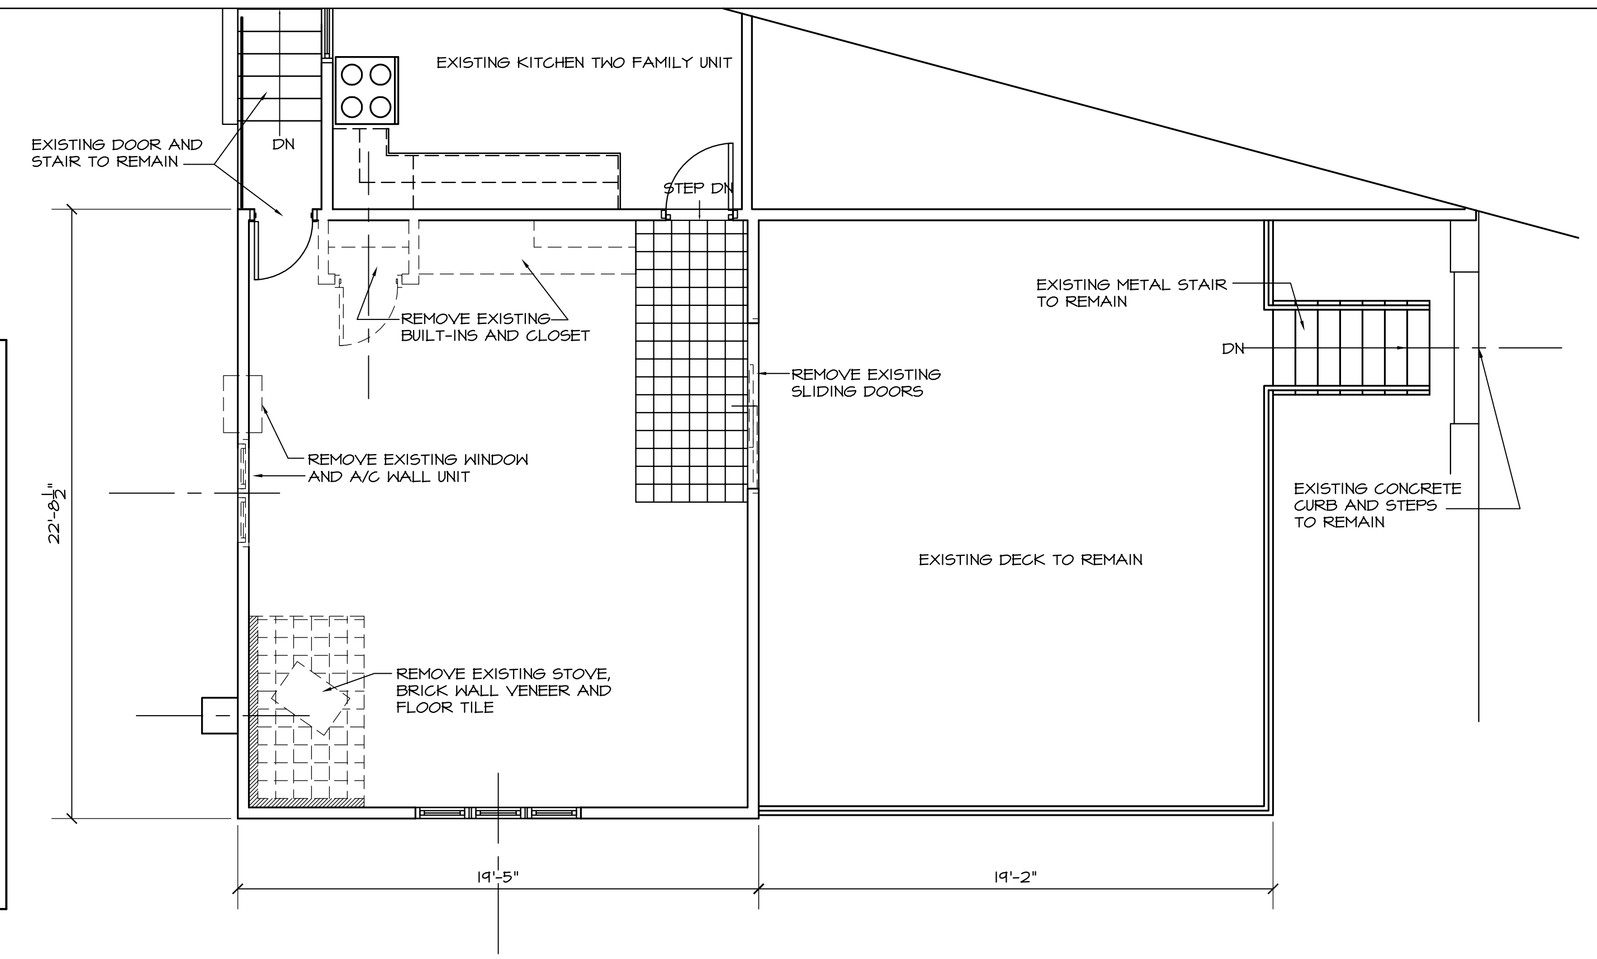

FIRST FLOOR DEMOLITION PLAN

1/4" = 1'-0"

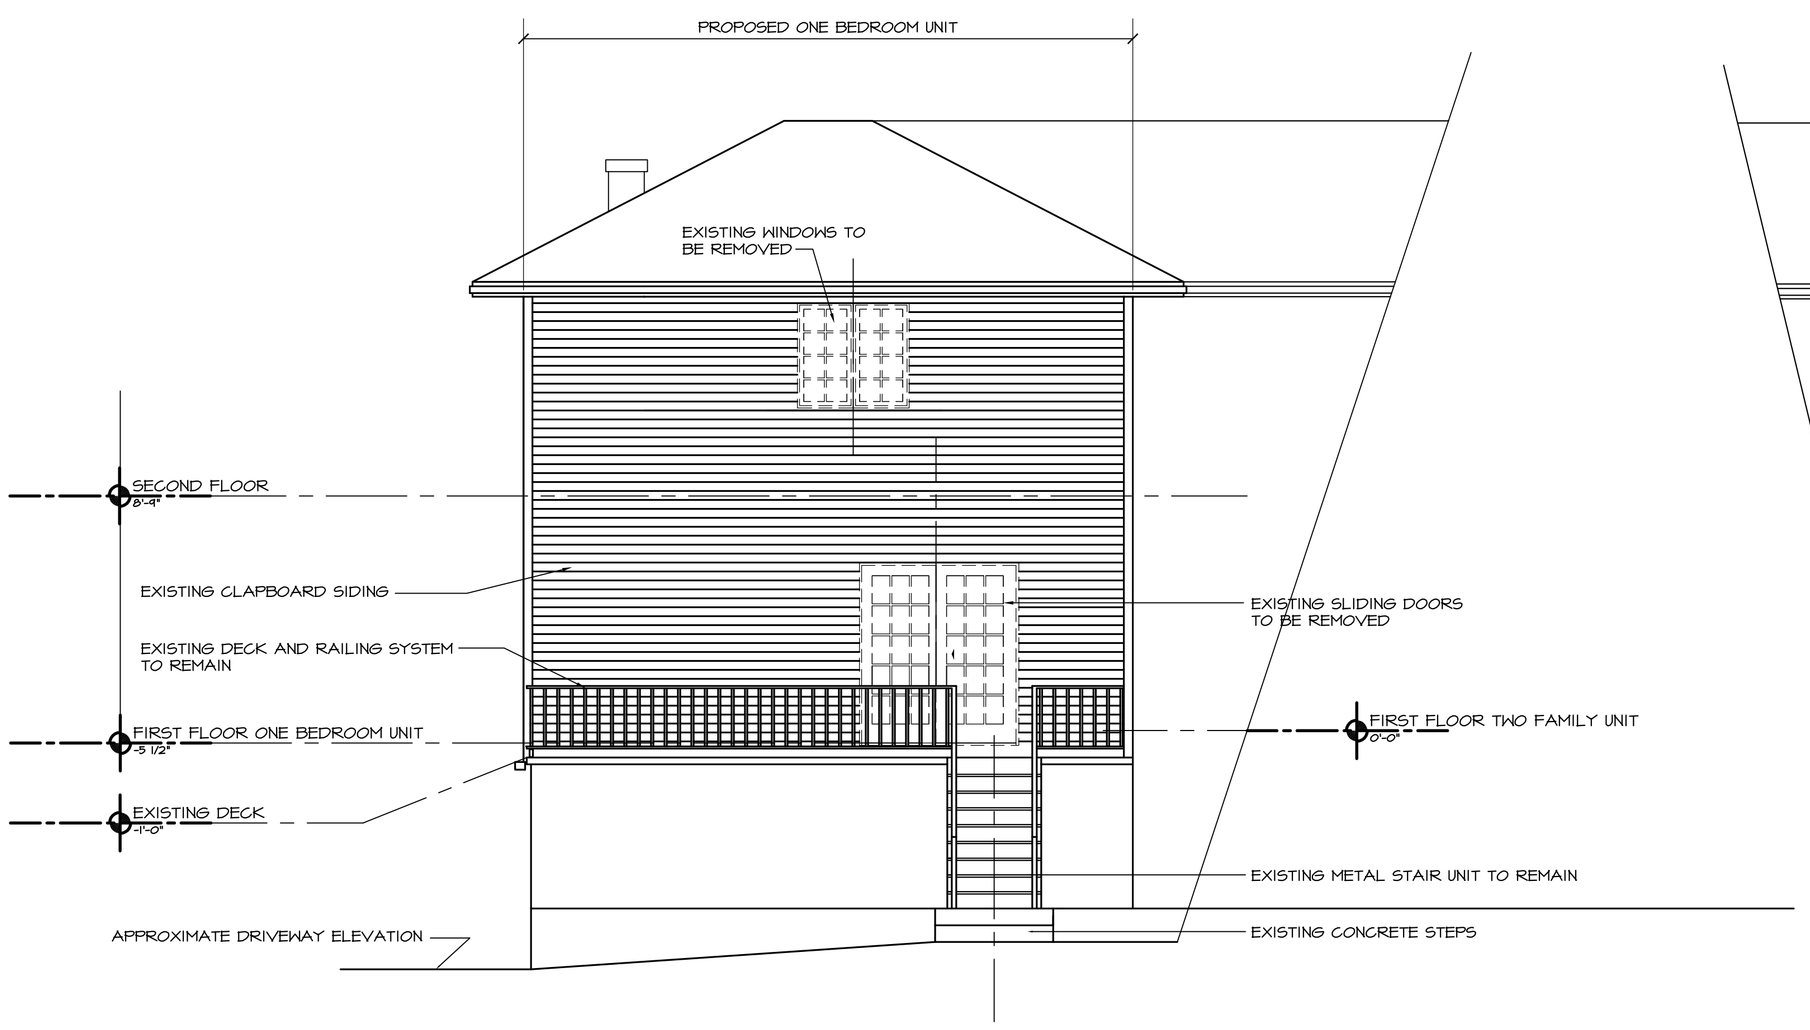

EXISTING SIDE ELEVATION

1/4" = 1'-0"

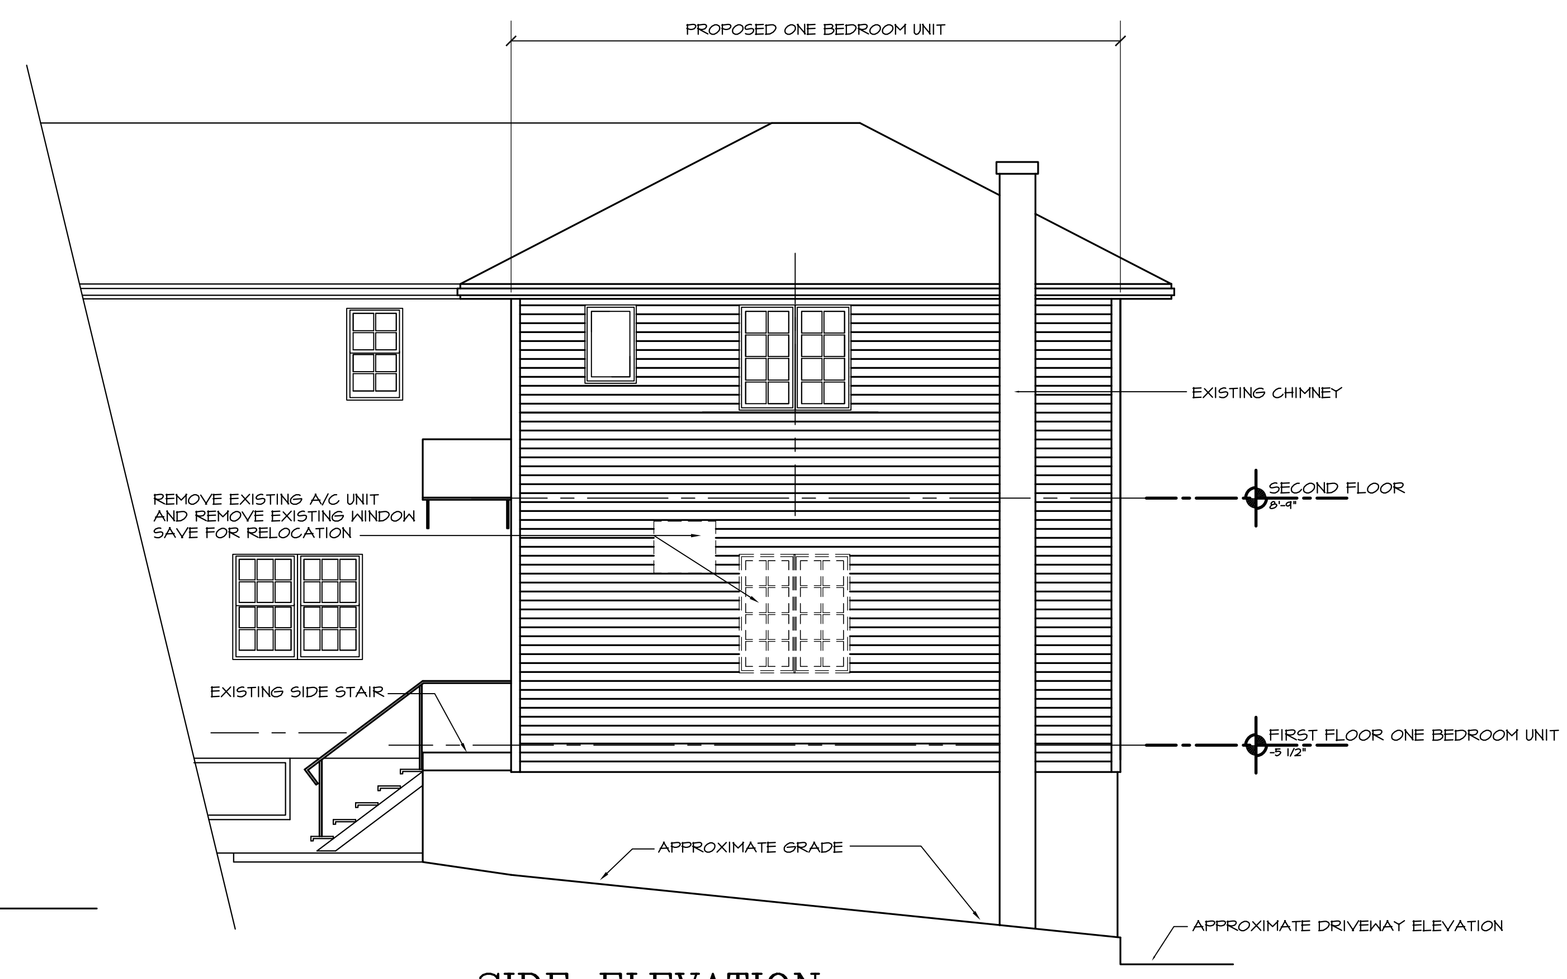

SIDE ELEVATION

1/4" = 1'-0"

TRABUCCO DESIGN
45 Coulton Park
Needham, MA 02492
T. 781.449.0143
C. 617.828.7259
Trabucco45@verizon.net
DONNA E. TRABUCCO

Project:

ONE BEDROOM UNIT CONVERSION TO: 39 JACKSON ST Newton Ma

Drawing Title:

DEMOLITION PLANS/ELEV.

Scale:	1/4"=1'-0"
Drawn by:	DT
Checked by:	
Project Number:	
Date:	1 OCT 10

Drawing Number:

D-1

Set: PERMIT

Page: