PROPOSED PLANT LIST

Trees:		Latin Name	Common Name	Min. Size			Subtotal "
3	AS	Acer sacharum	Sugar Maple	3-3.5" cal.	B&B	3.5" cal.	10.5"
21	AC	Amelanchier grandiflora 'Autumn Brilliance'	Serviceberry	8-10' ht.	B&B	3" cal.	63"
6	BN	Betula nigra 'Heritage'	River Birch	3.5" cal.	B&B	3.5" cal.	21"
1	CO	Celtis occidentalis	Hackberry	3.5" cal.	B&B	3.5" cal.	3.5"
4	CT	Chamaecyparis thyoides	Atlantic White Cedar	7'-8' ht.	B&B	2.5" cal.	10"
4	CN	Chamaecyparis nookatensis 'Pendula'	Weeping Alaskan Cedar	8-10' ht.	B&B	4" cal.	16"
8	PS	Pinus strobus	White Piine	8-10' ht.	B&B	4" cal.	32"
5	QB	Querus bicolor	Swamp White Oak	1.5-2"cal.	B&B	2" cal	10"
8	TP	Thuja plicata x 'Green Giant	Green Giant Cedar	8-10' ht.	B&B	4" cal.	32"

Total Caliper Inches of replacement trees: 198"

Shrubs and Vines:

6	ACC	Amelanchier canadensis	Shadblow	6'-7'	B&B
39	CA	Clethra alnifolia	Summersweet	3 gal.	
4	BD	Buddaleia davidii 'Purple Haze'	Butterfly Bush	3 gal.	
10	CD	Callicarpa dichotoma	Beauty Bush	3 gal.	
2	CV	Clematis virginicus	Virgins Bower Vine	2 gal.	
4	HA	Hydrangea arborescens	Smooth Hydrangea	3 yr.	pots
7	MH	Ilex x meservea 'Meschick'	Dragon Lady Holly	3-3.5' cal.	B&B
15	IV	Ilex verticillata 'Winter Red'	Winterberry Holly	3'-4'	B&B
16	ILH	Itea virginica 'Little Henry'	Dwarf Itea	3 gal.	
17	MP	Myrica pennsylvanica`	Bayberry	3 gal.	
7	PQ	Parthenocissus quinquefolia	Woodbine	2 gal.	
7	PF	Potentilla fruiticosa Goldfinger	Yellow Potentilla	3 gal.	
2	L	Syringa x meyeri 'Palibin'	Meyer Lilac	30-36"	B&B
14	VD	Viburnum dentatum	Arrowwood Viburnum	3'-4' ht.	B&B

Perennials:

37	cid	Carex morrowii 'Ice Dance'	White Variegated Sedge	1 gal.
10	cr	Cimifuga racemse 'Atropurpea'	Purple Snakeroot	1 gal.
200	dp	Dennstaedtia puncitilobula	Hayscented fern	1 gal.
40	dl	Hemerocallis 'Hyperion'	Daylily	1 gal.
20	bb	Monarda 'Cambridge Scarlet'	Bee Balm	1 gal.
14	nf	Nepeta faassenii 'BlueWonder'	Catmint	1 gal
30	oc	Osmunda cinnamomea	Cinnamon Fern	2 gal.

Landscape Architect shall place plants within natural area.
Seed all disturbed areas with New England Erosion Control/Restoration Mix For Detention Basins and Moist Sites - available from newp.com

145 WARREN STREET

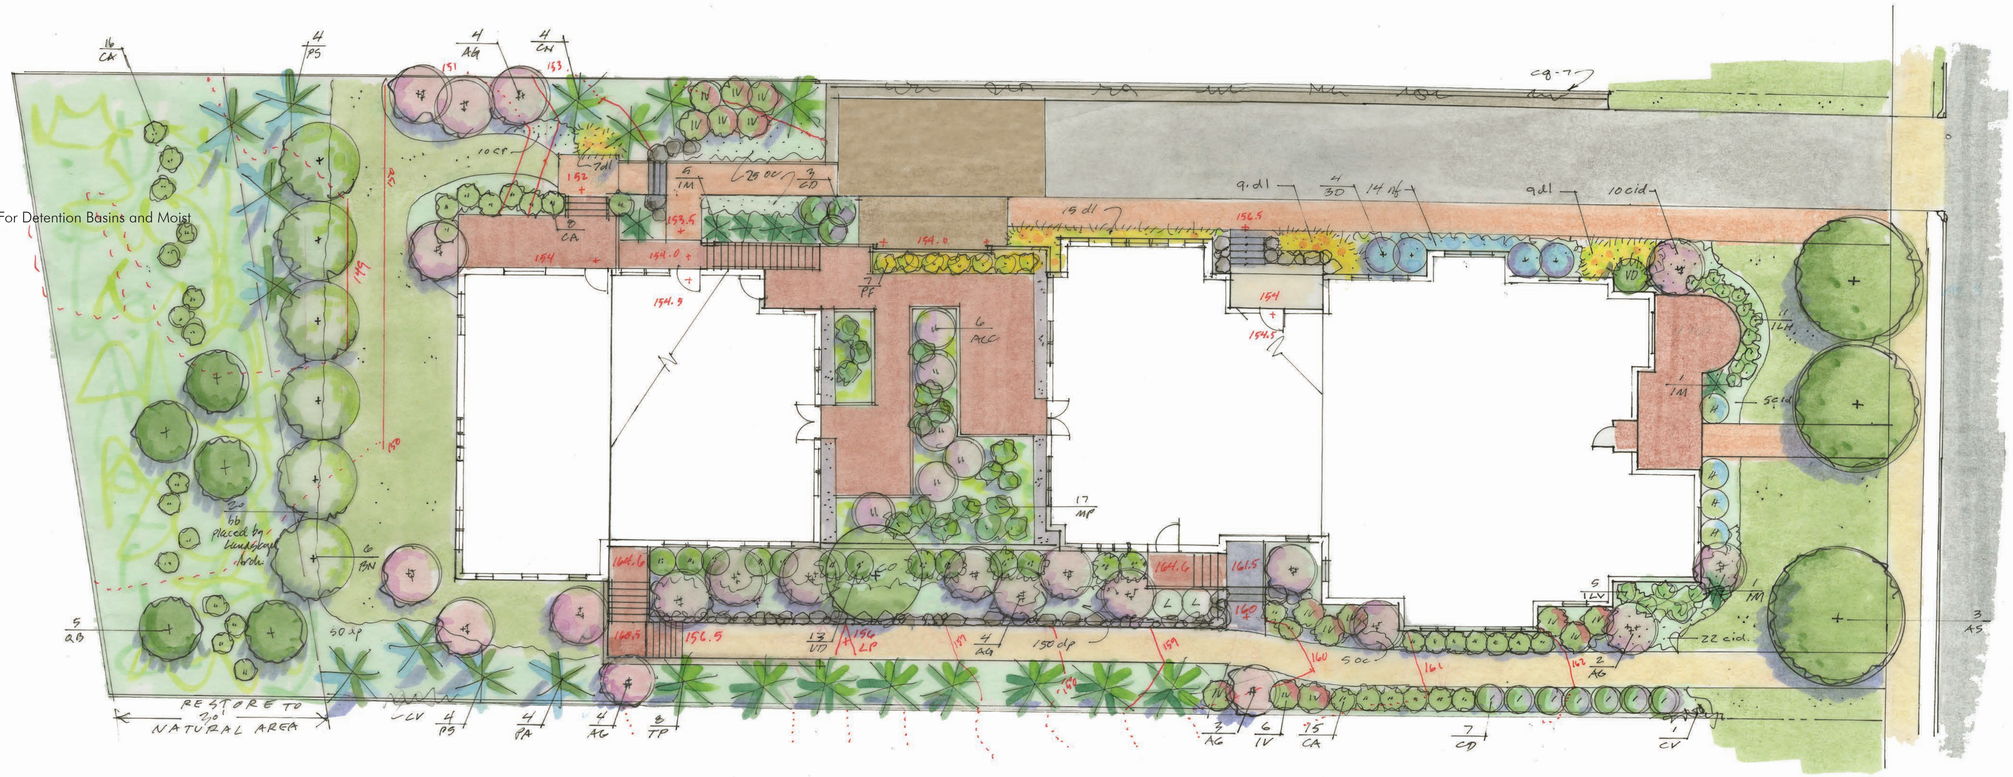

SCALE: 1" = 10'-0"

VERDANT
LANDSCAPE ARCHITECTURE

ILLUSTRATIVE PLANTING PLAN
145 WARREN STREET
NEWTON, MASSACHUSETTS
DECEMBER 21, 2020

L1