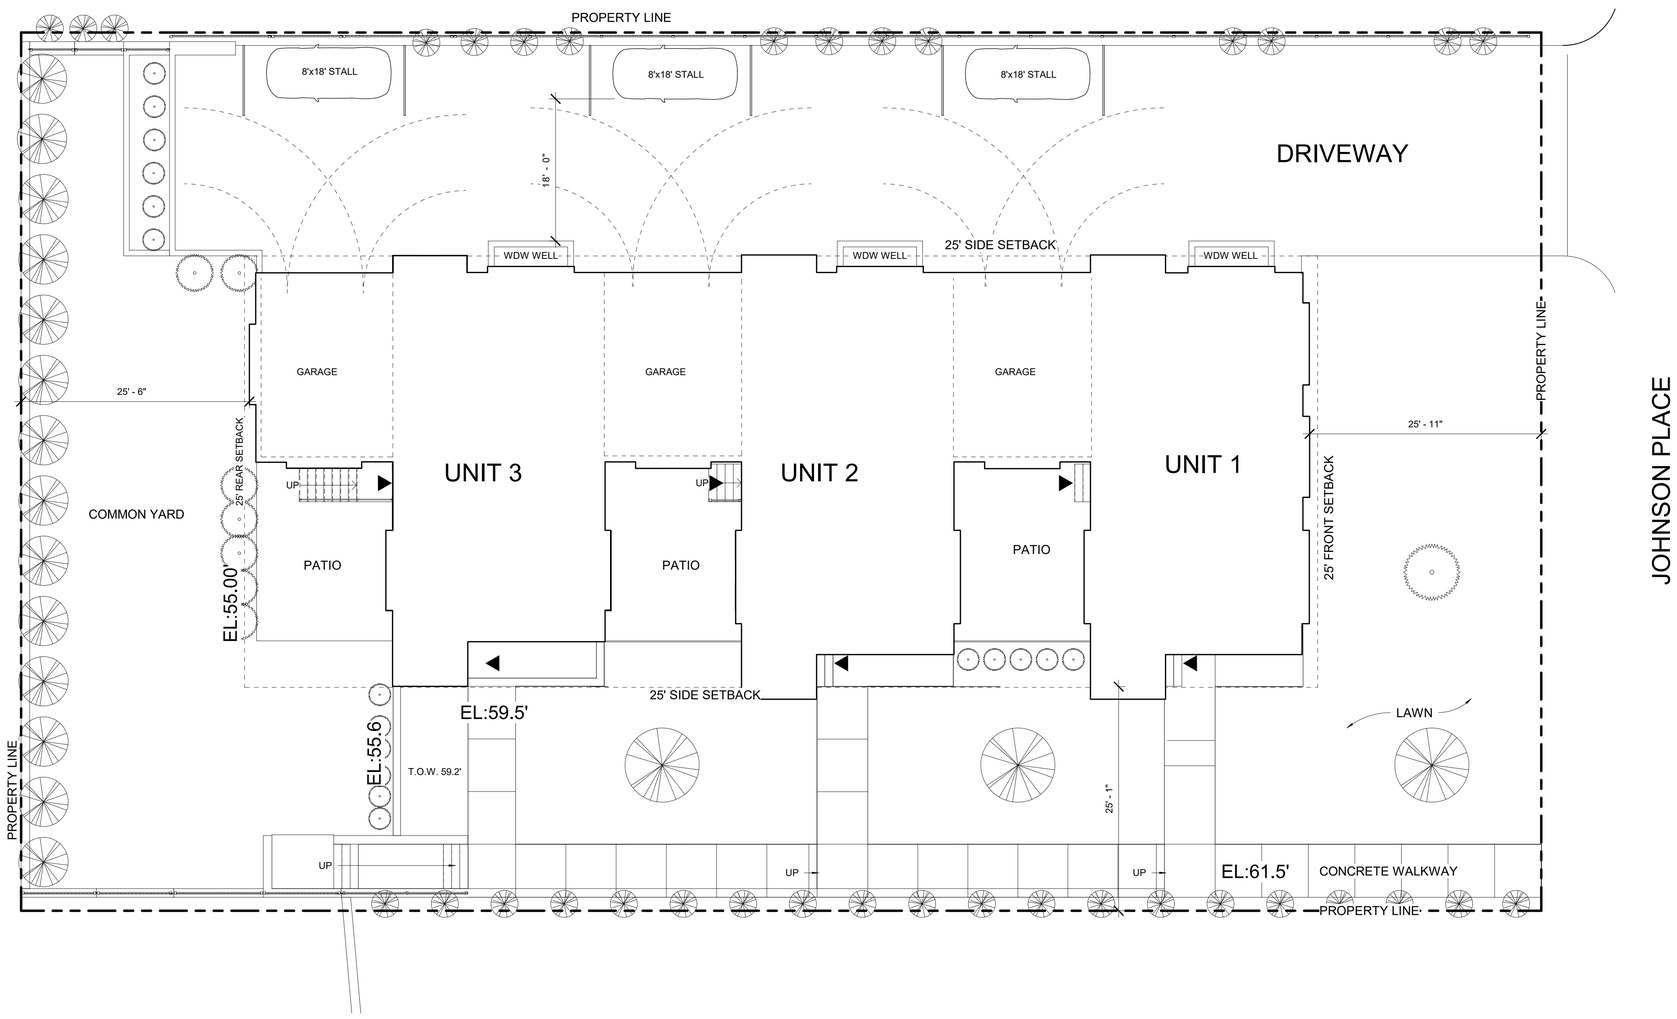

1 SITE PLAN
1/8" = 1'-0"

N

ARCHITECT

S47|a
studio47 | architects, inc
517 boston post rd
suite #30
sudbury, ma 01776
p: 508.500.4730
www.s47a.com

PROJECT:

Johnson Place Residences

23 Johnson Place
Newton, MA

CLIENT:

Creating Homes, LLC

45 White Oak Rd
Wellesley, MA 02481

PROJECT TEAM:

REVISIONS:

DRAWING TITLE:

SITE/PARKING PLAN

STAMP

1.2.21
DATE OF ISSUE

ZONING
DOCUMENT PHASE

1/8" = 1'-0"
SCALE

1912.00
PROJECT #

DRAWING NUMBER:

A100