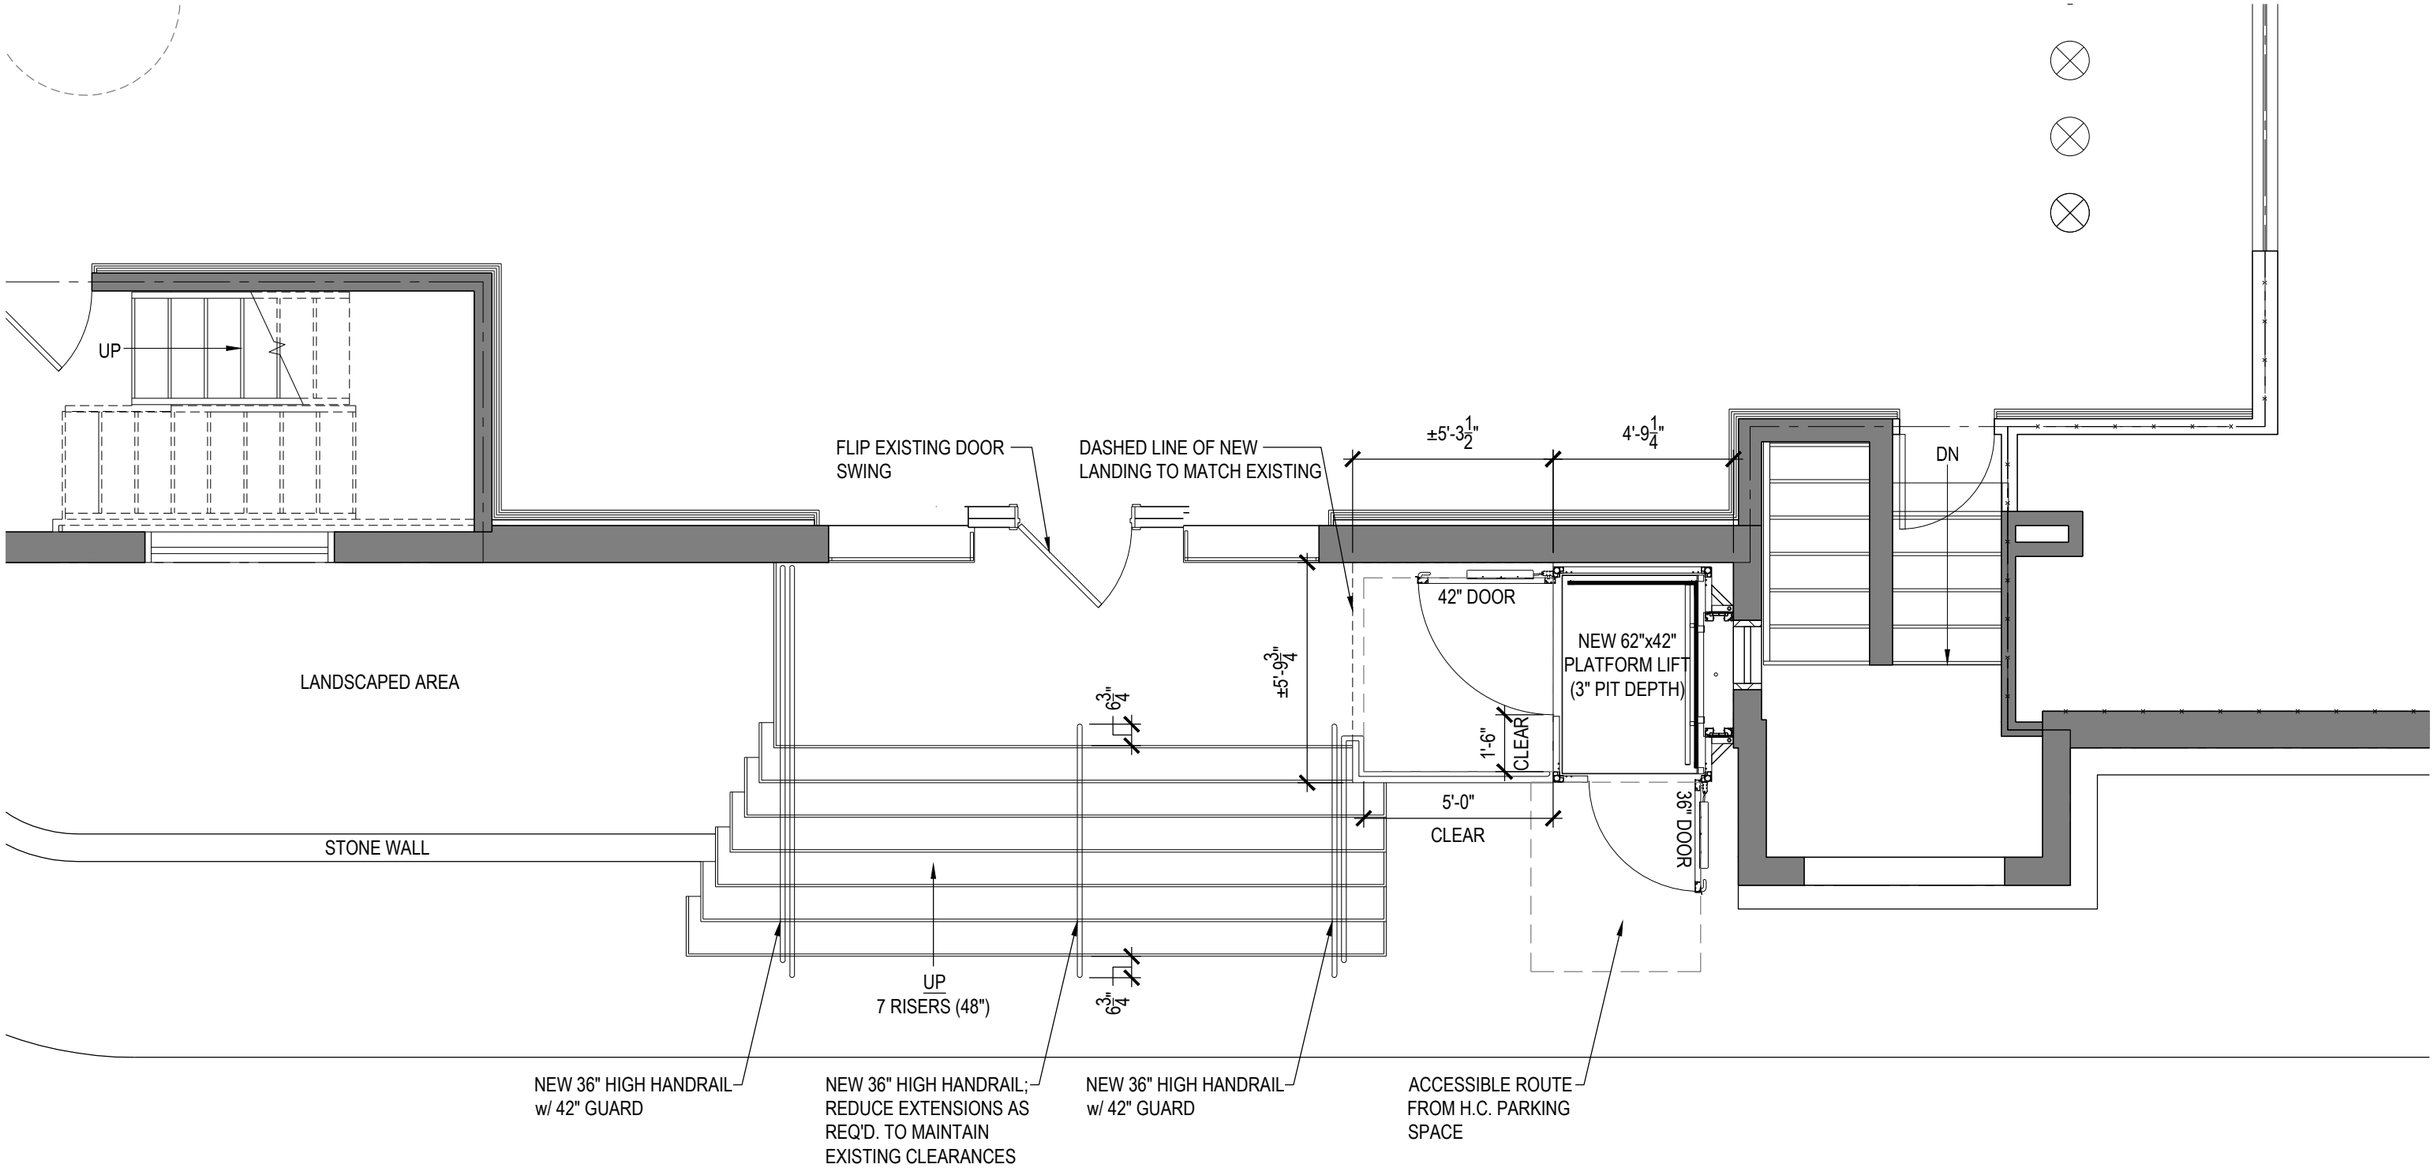

MedMen

232 BOYLSTON STREET

LIFT PLAN

TPG\rchitecture

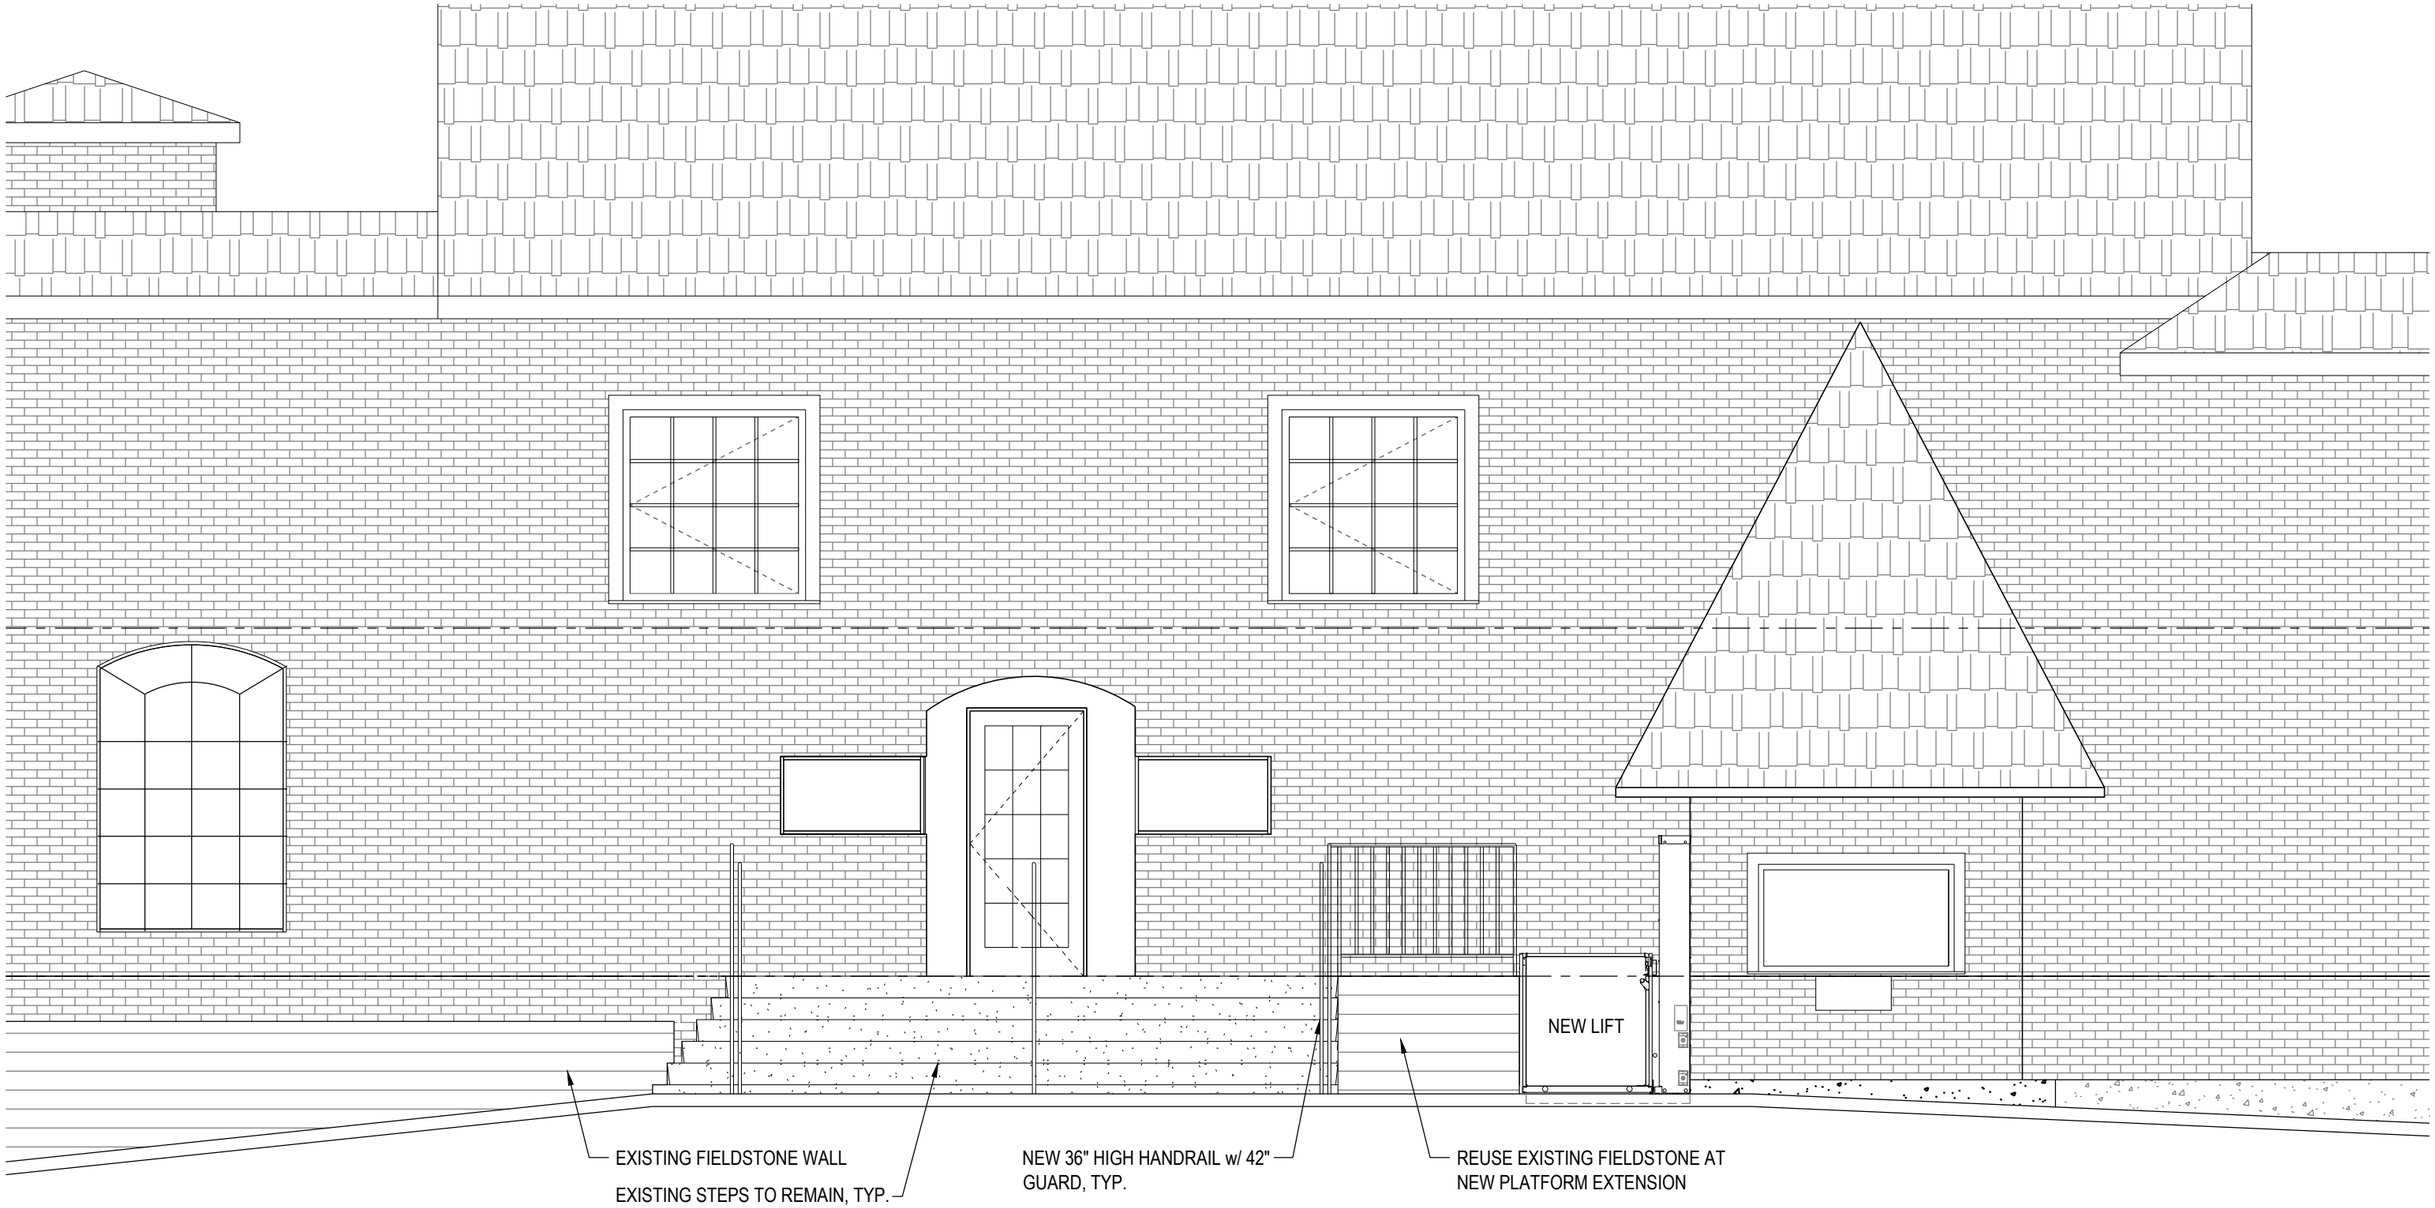

3519113-00 | 12/22/2020| 2 OF 2

MedMen

232 BOYLSTON STREET

LIFT ELEVATION

TPG\rchitecture