164 HIGHLAND AVE
2017 DRIVEWAY DESIGN

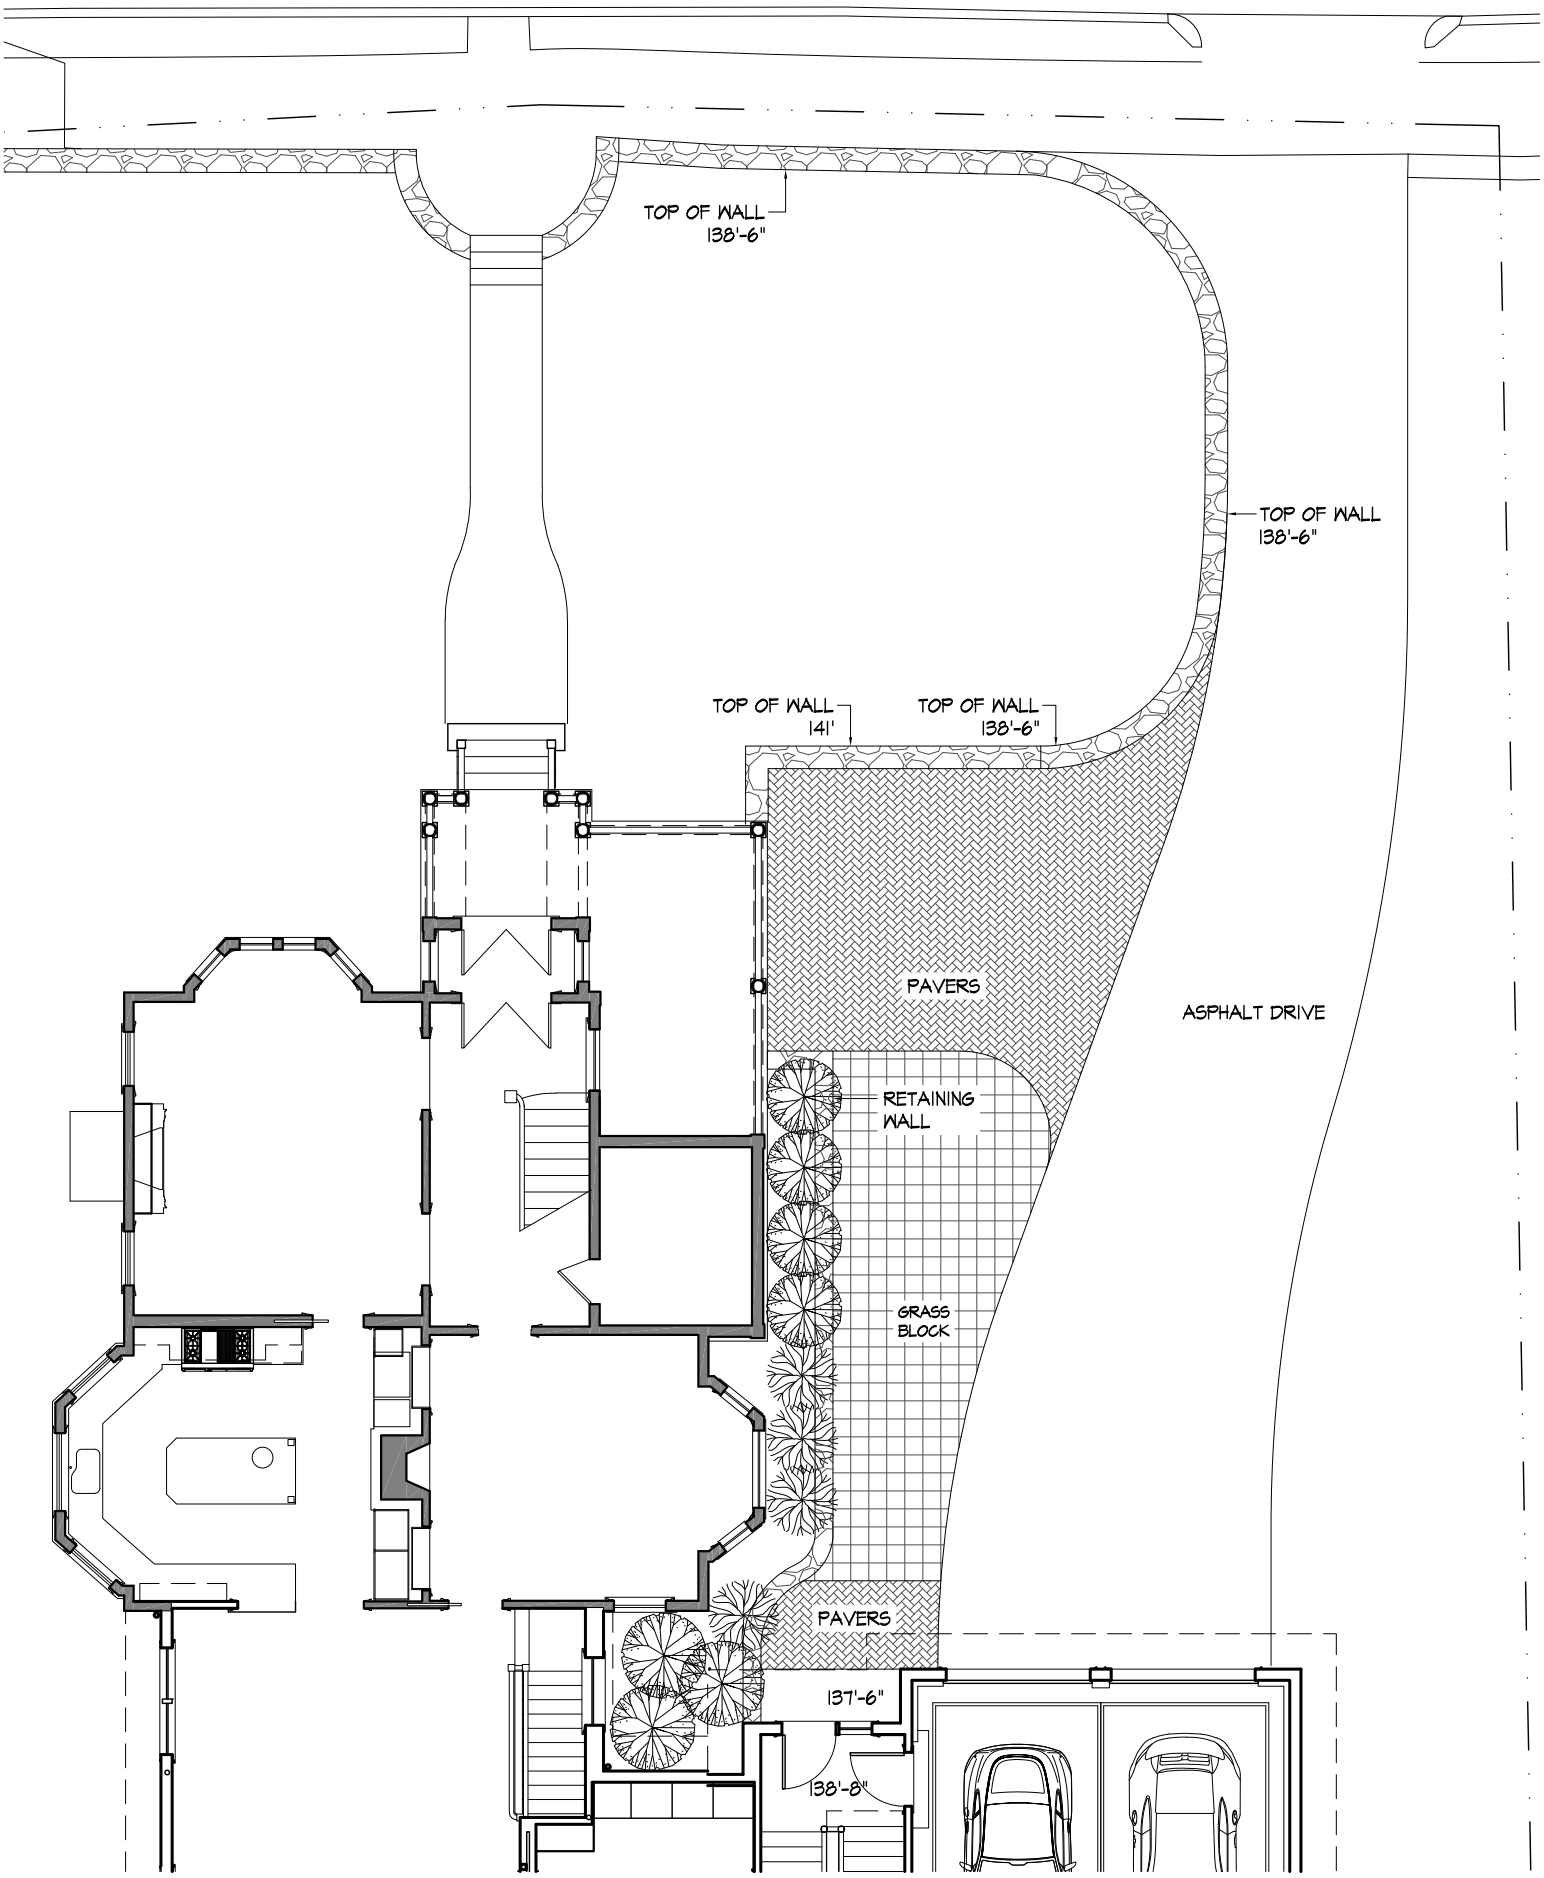

164 HIGHLAND AVE
2021 DRIVEWAY DESIGN

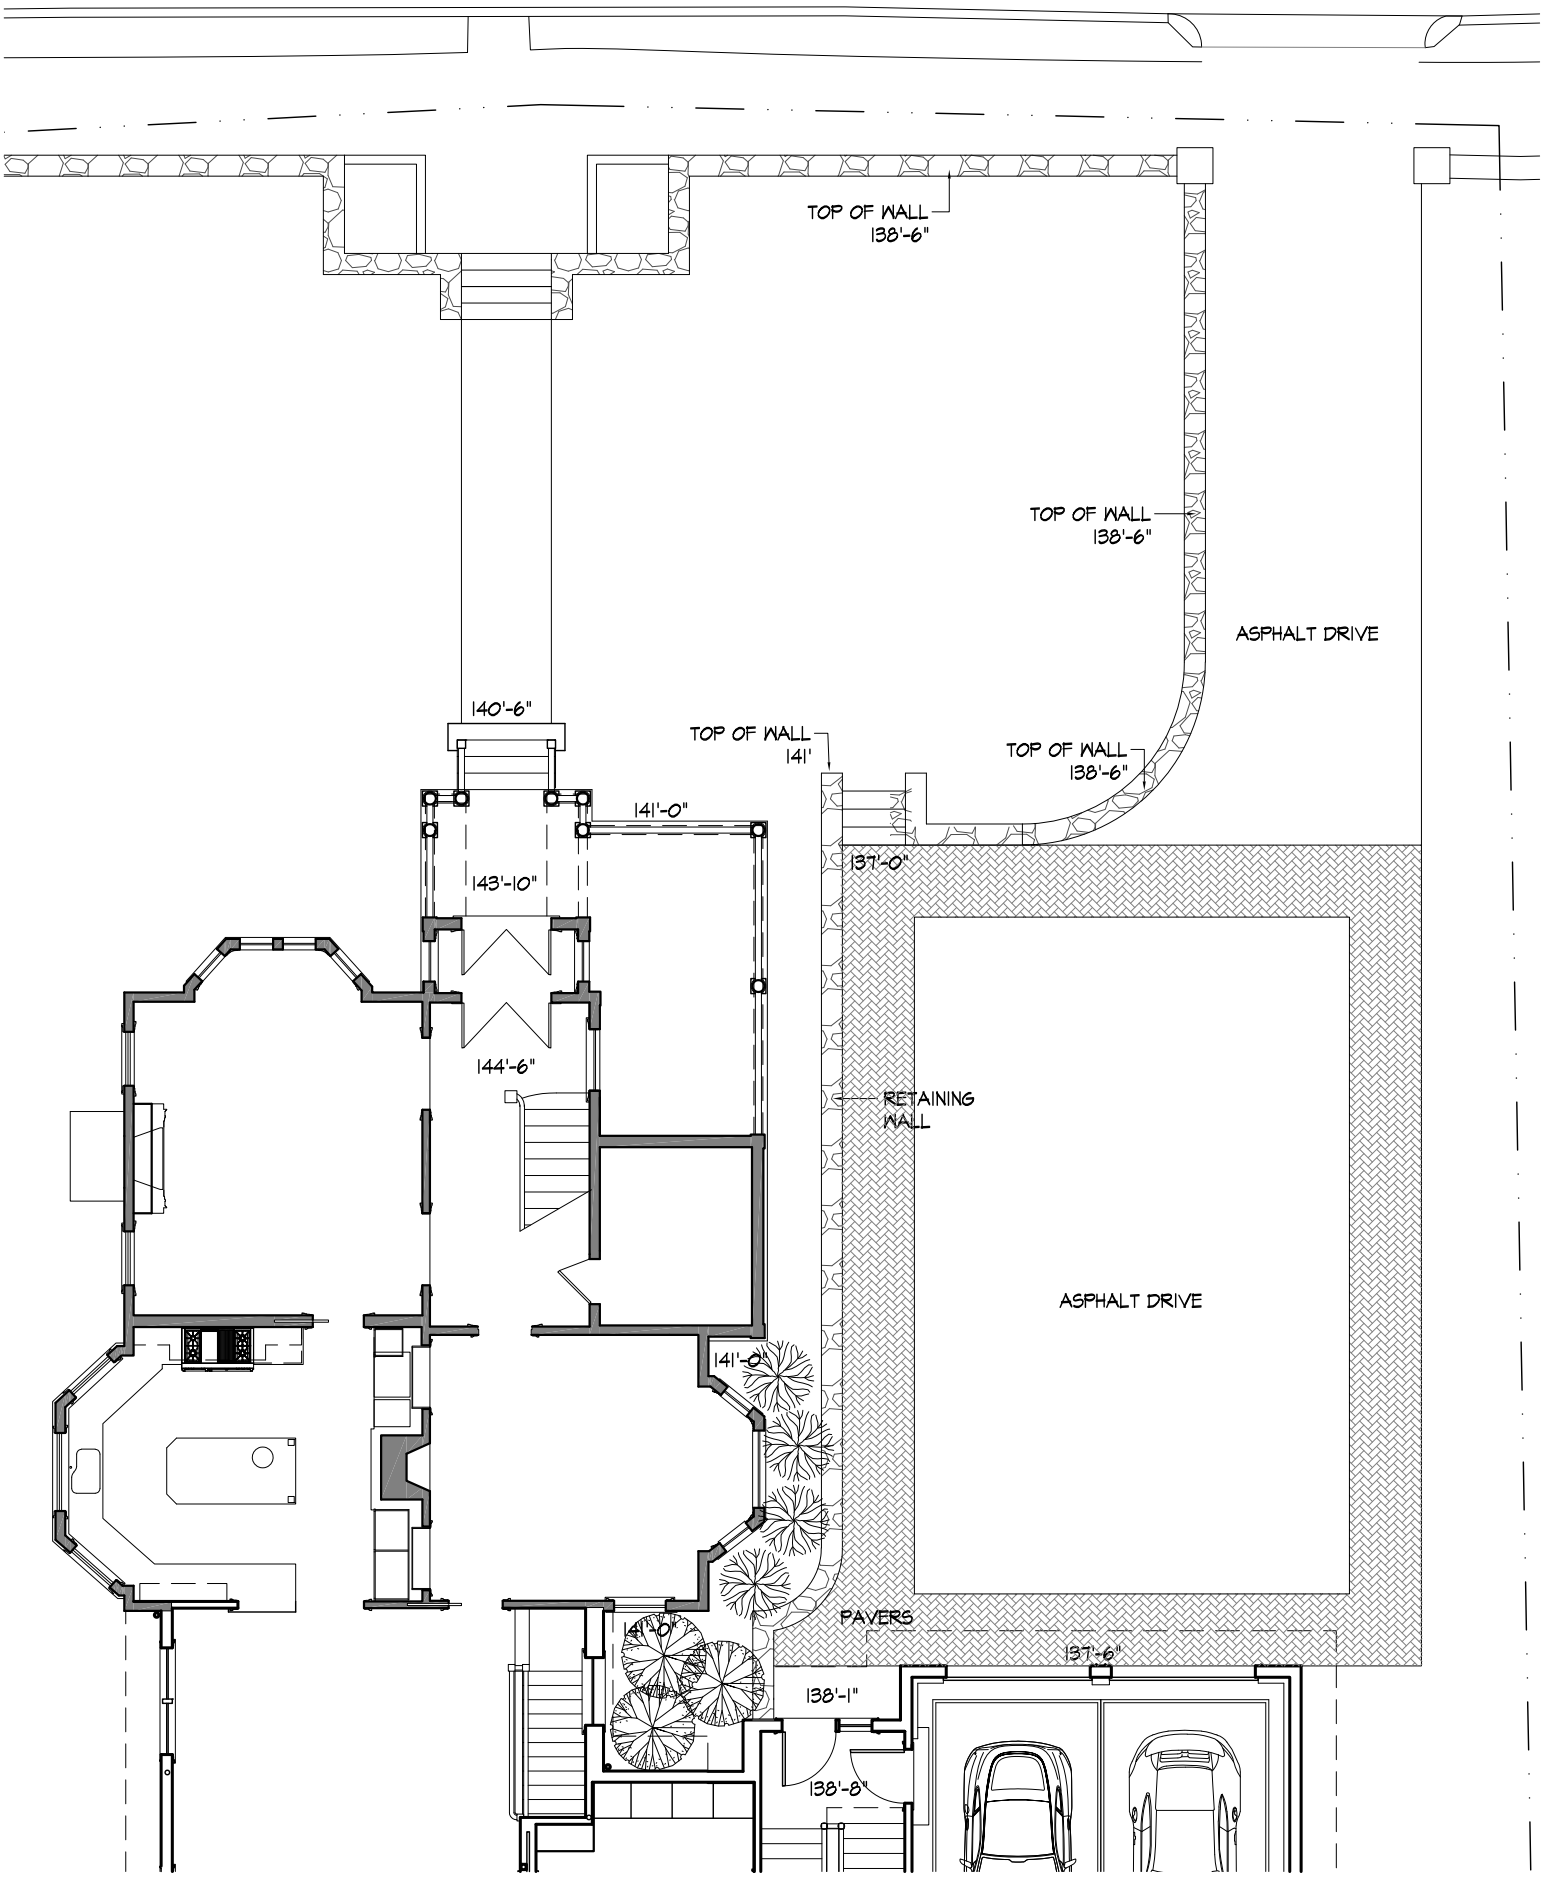

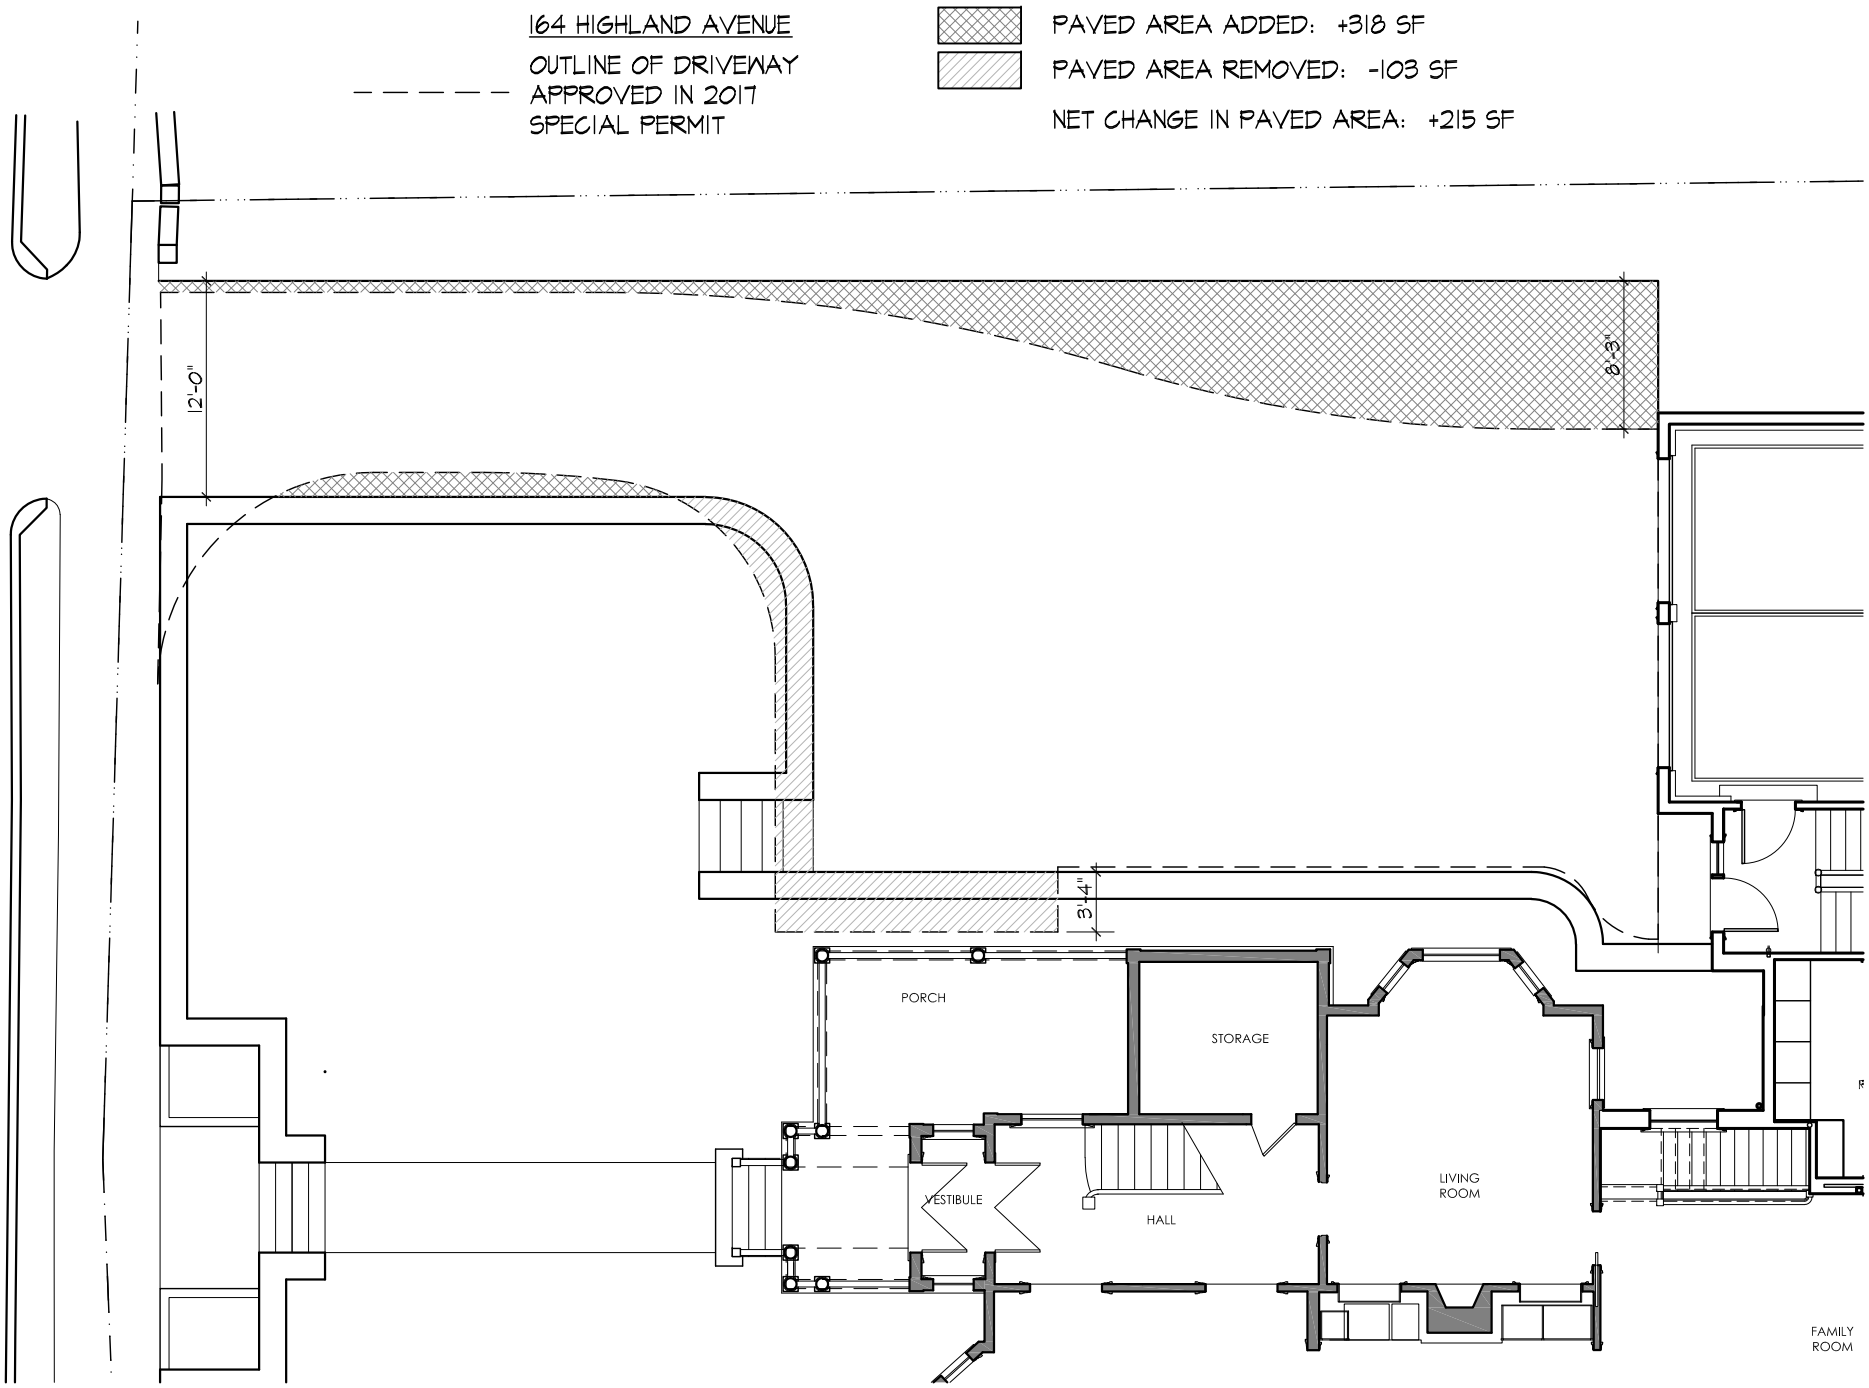
164 HIGHLAND AVENUE
OUTLINE OF DRIVEWAY APPROVED IN 2017 SPECIAL PERMIT
PAVED AREA ADDED: +318 SF
PAVED AREA REMOVED: -103 SF
NET CHANGE IN PAVED AREA: +215 SF
12'-0"
8'-3"
3'-4"
PORCH
STORAGE
VESTIBULE
HALL
LIVING ROOM
FAMILY ROOM