Approved 9-2-2021. BKurze

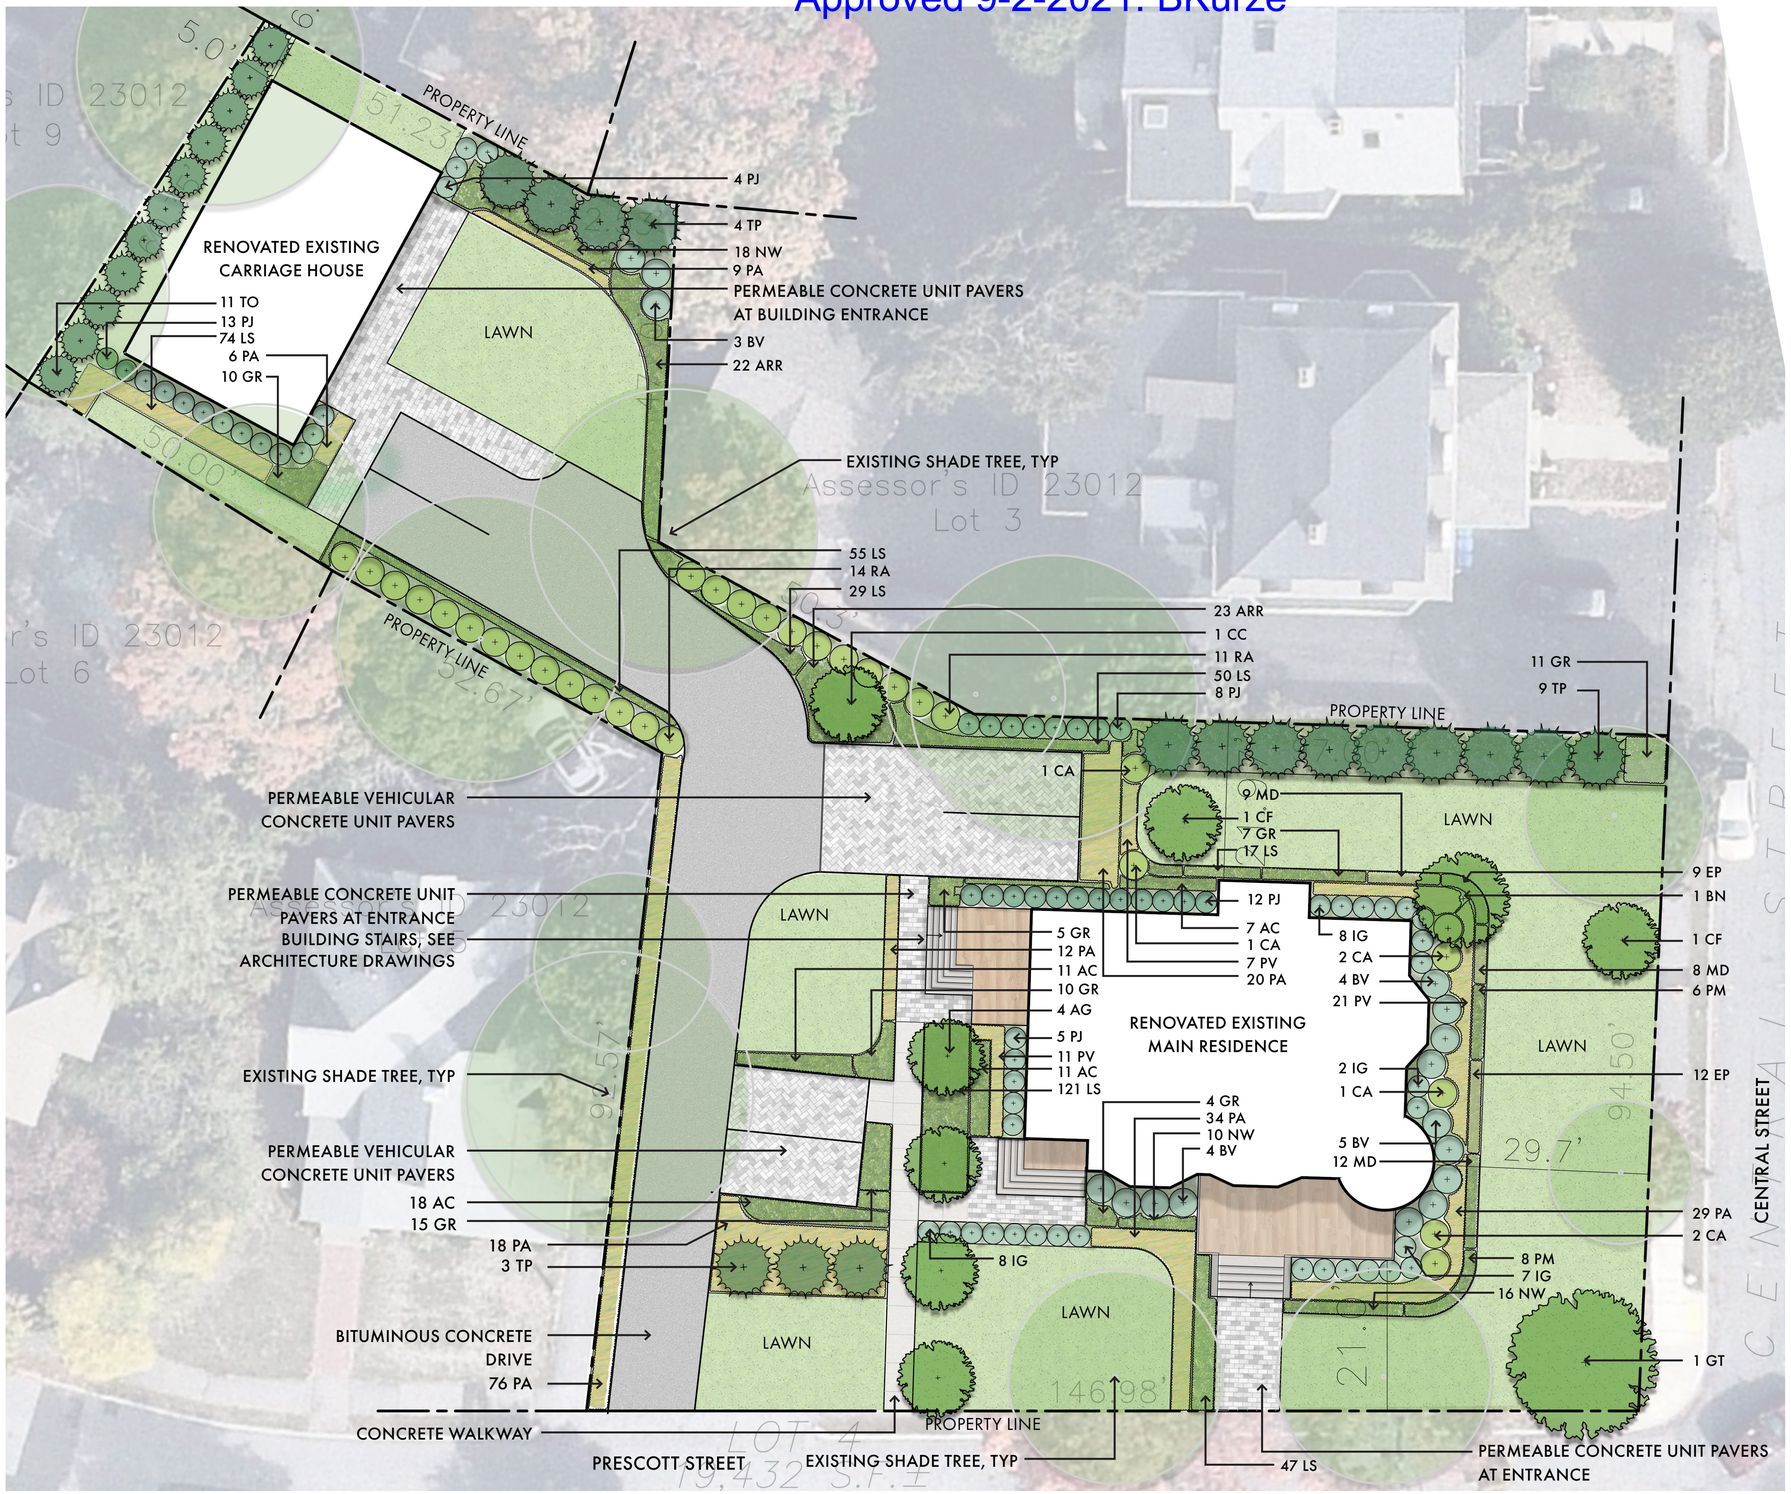

PLANT SCHEDULE

SYMBOL	AMOUNT	LATIN NAME	COMMON NAME	SIZE	NOTES
DECIDUOUS ORNAMENTAL TREES					
GT	1	GLEDITSIA TRICANTHOS	HONEYLOCUST	3-3½" CAL	B&B
AG	4	AMELANCHIER GRANDIFLORA	SERVICEBERRY	8' -10' HT	B&B, MULTI-STEM
BN	1	BETULA NIGRA	RIVER BIRCH	10' - 12' HT	B&B, MULTI-STEM
CC	1	CERCIS CANADENSIS	EASTERN REDBUD	8' -10' HT	B&B, MULTI-STEM
CF	2	CORNUS FLORIDA	FLOWERING DOGWOOD	8' -10' HT	B&B
EVERGREEN TREES					
TP	16	THUJA STANDISHI X PLICATA	THUJA GREEN GIANT	8' HT.	B&B
TO	11	THUJA OCCIDENTALIS 'EMERALD GREEN'	EMERALD GREEN ARBORVITAE	8' HT.	B&B
EVERGREEN SHRUBS					
BV	16	BUXUS 'GREEN VELVET'	GREEN VELVET BOXWOOD	3' HT.	48" O.C. B&B
IG	25	ILEX GLABRA 'SHAMROCK'	SHAMROCK INKBERRY HOLLY	2' HT.	36" O.C.
PJ	42	PIERIS JAPONICA 'CAVATINE'	DWARF JAPANESE PIERIS	5 GAL.	36" O.C.
DECIDUOUS SHRUBS					
CA	7	CLETHRA ALNIFOLIA	SUMMERSWEET CLETHRA	3' HT.	48" O.C.
RA	25	RHUS AROMATICA 'GRO-LOW'	GRO-LOW SUMAC	2' HT.	48" O.C.
PERENNIALS					
AC	47	ASTILBE CHINENSIS 'VISIONS IN WHITE'	VISIONS IN WHITE ASTILBE	1 GAL	24" O.C.
ARR	45	ACTAEA RACEMOSA VAR. RACEMOSA	BLACK COHOSH	1 GAL	30" O.C.
GR	62	GERANIUM X ROZANNE	ROZANNE CRANSBILL	1 GAL	24" O.C
EP	21	ECHINACEA PURPUREA	PURPLE CONEFLOWER	1 GAL	24" O.C
MD	29	MONARDIA DIDYMA 'PARDON MY PURPLE	PARDON MY PURPLE BEE BALM	1 GAL	24" O.C
NW	44	NEPETA X FAASSENII 'WALKER'S LOW'	'WALKER'S LOW' CATMINT	1 GAL	24" O.C
PM	14	PYCNANTHEMUM MUTICUM	MOUNTAIN MINT	1 GAL	24" O.C
ORNAMENTAL GRASSES					
PV	39	PANICUM VIRGATUM	SWITCHGRASS	1 GAL	24" O.C. CONTAINER
LS	393	LIRIOPE SPICATA	LILY TURF	1 GAL	15" O.C. CONTAINER
PA	204	PENNISETUM ALOPECUROIDES	FOUNTAIN GRASS	1 GAL	24" O.C. CONTAINER

0' 5' 10' 20' 40'
SCALE: 1" = 10'

N

34 PRESCOTT STREET LANDSCAPE PLANTING PLAN

JULY 30, 2021

context | MDLA
a collaborative design workshop
MICHAEL D'ANGELO landscape architecture