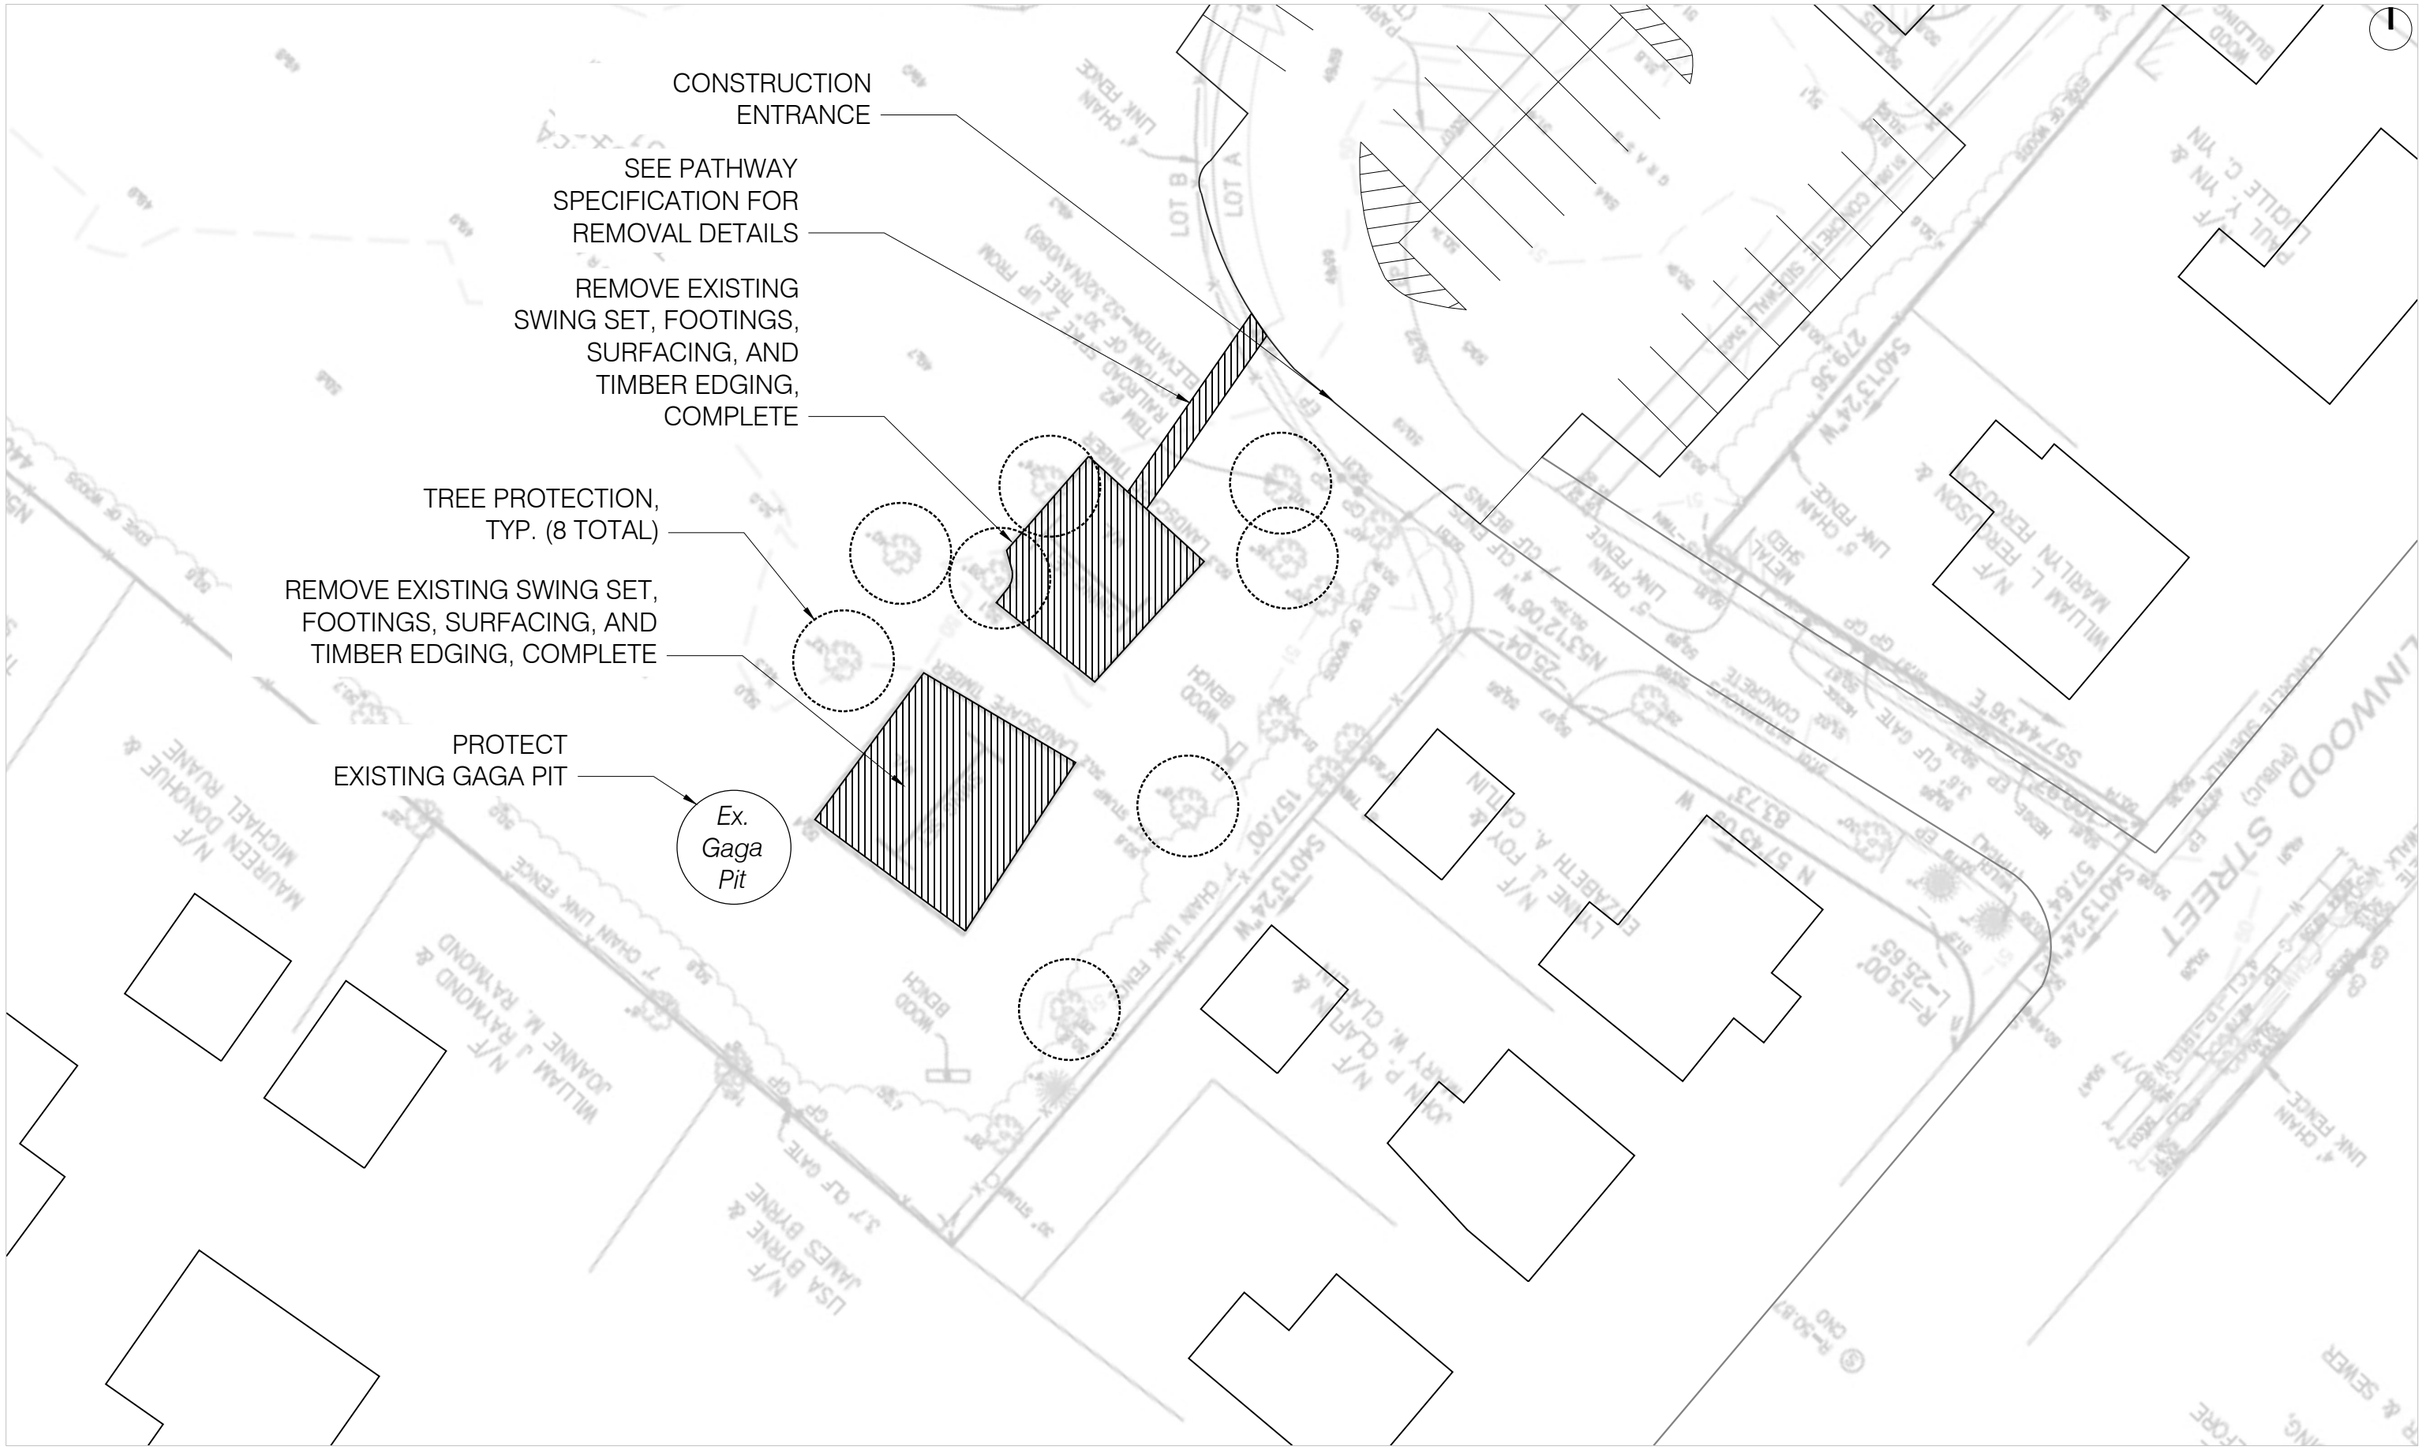

HORACE-MANN PLAYGROUND IMPROVEMENTS
SITE PREPARATION & DEMOLITION PLAN - EXHIBIT A

0 30 60 120

SCALE: 1" = 30'