8/29/2022 11:14:20 PM

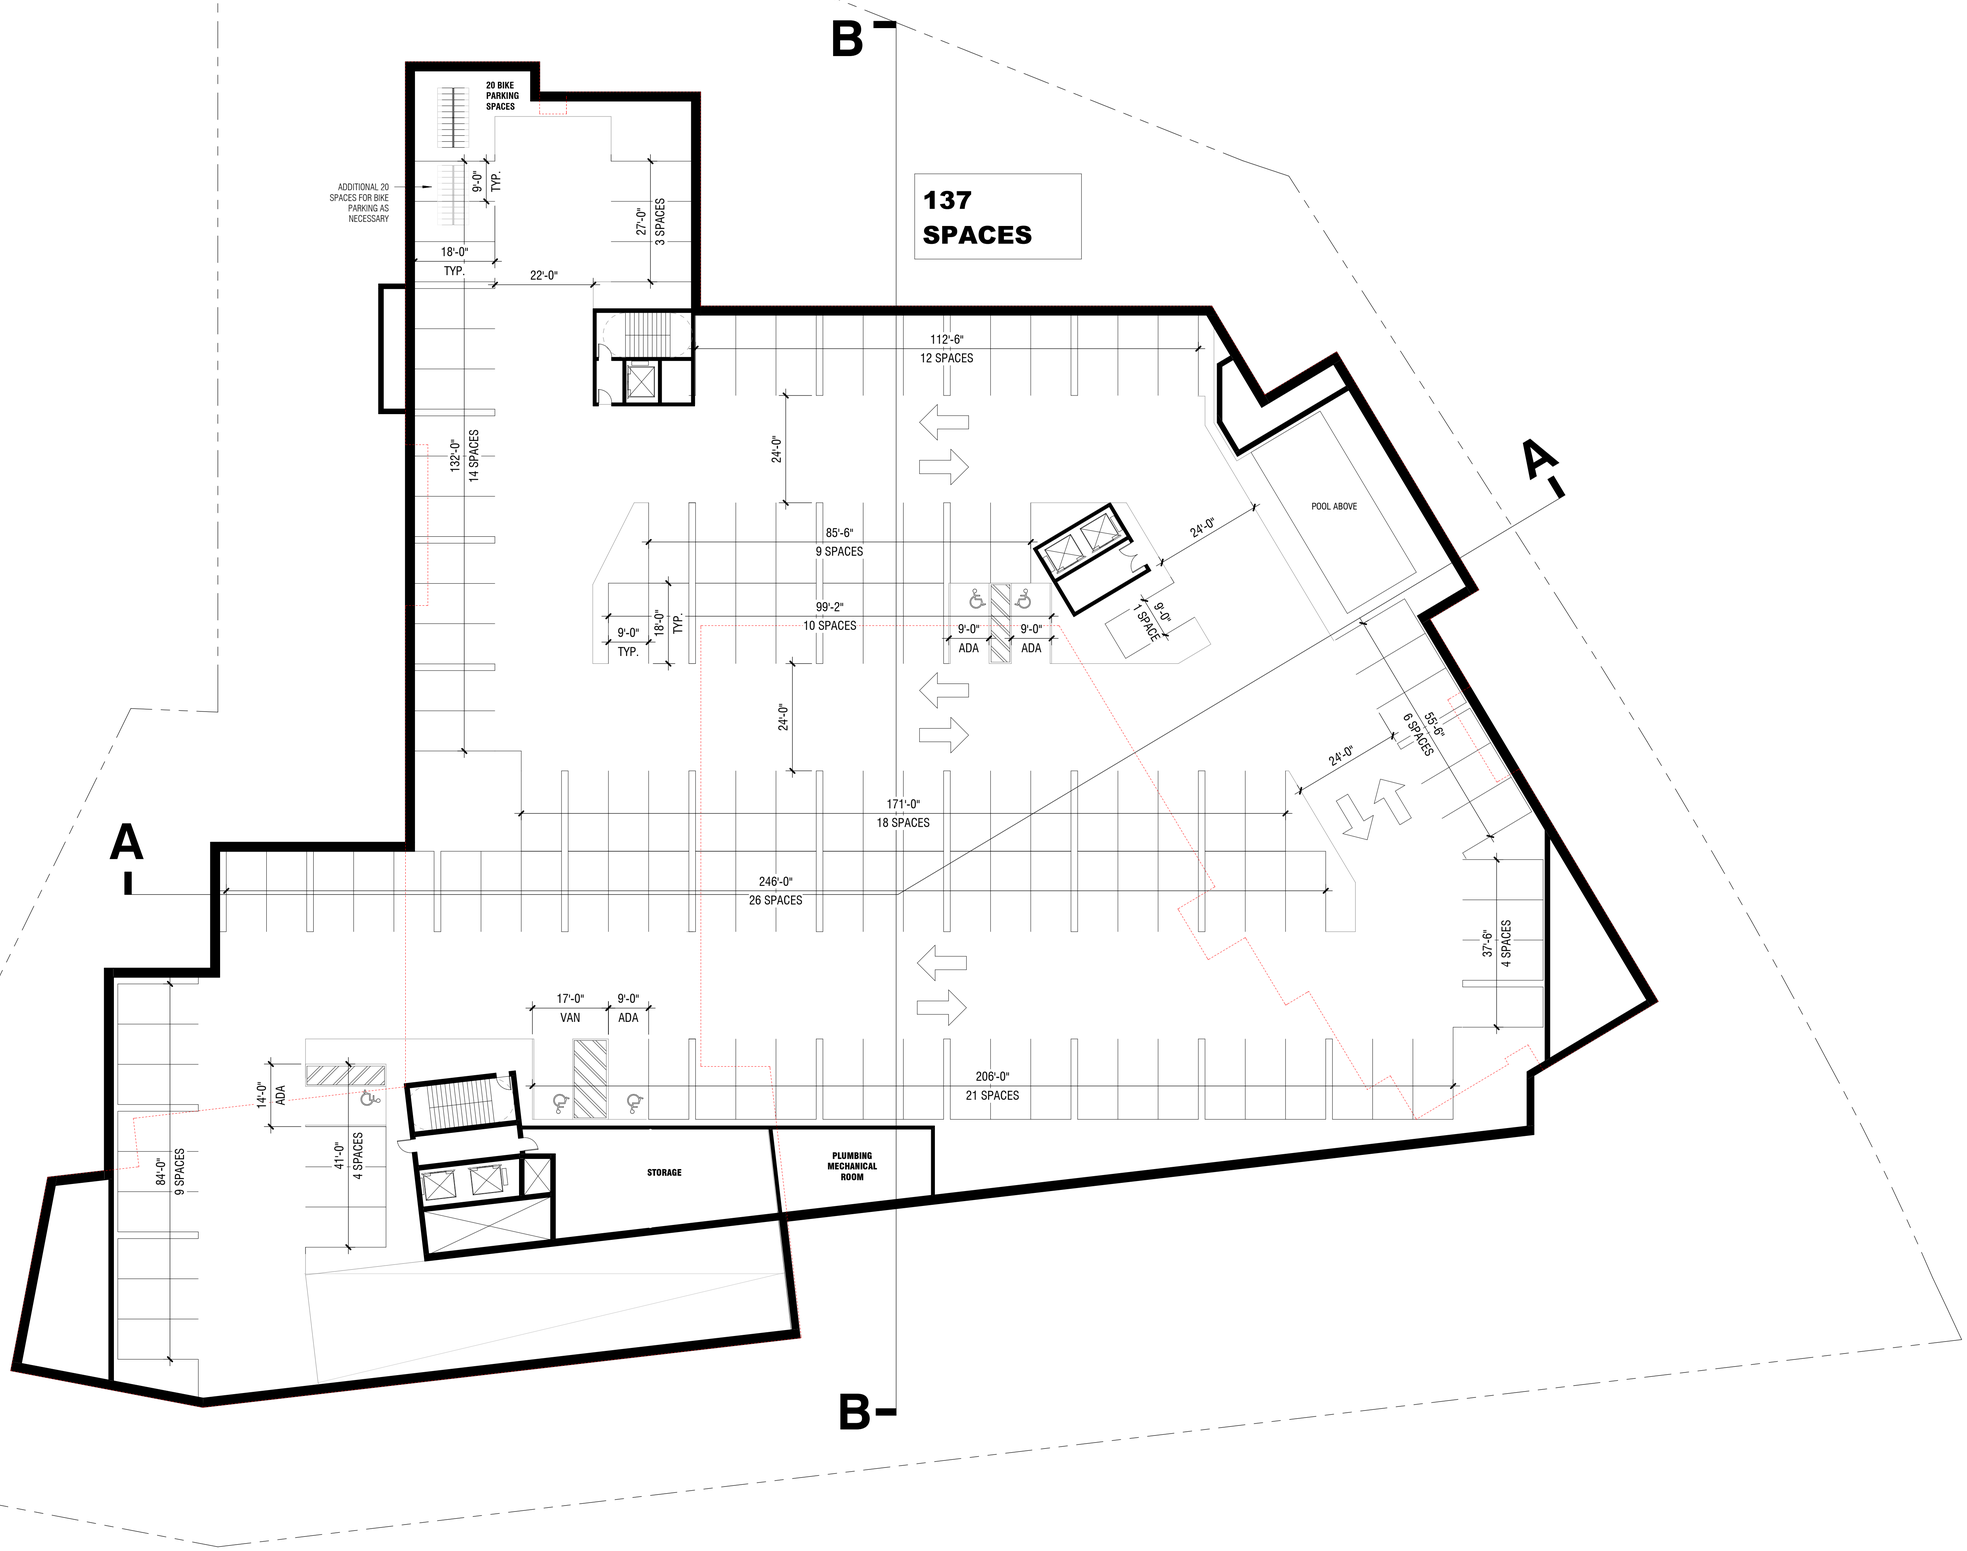

ELKUS | MANFREDI ARCHITECTS

[address] 25 DRYDOCK AVENUE
BOSTON MASSACHUSETTS 02210
[tel] 617.426.1300

Crafts Street, Elderly Housing with Services

Special Permit

SRG HoldCo Investments, LLC
500 Stevens Ave
Solana Beach, CA 92075

Crafts Development, LLC
275 Grove Street, Suite 2-150
Newton, MA 02466

Special Permit

PROJECT NUMBER: 21093

DATE: April 4, 2022

REVISIONS:

1	Revision 1	6/15/22
2	Revision 2	8/29/22

SEE PREVIOUS ISSUES FOR REVISIONS NOT LISTED HERE

SCALE: 1/16" = 1'-0"

DRAWING NAME:

LEVEL 0 - GARAGE

Ref. North

DRAWING NUMBER:

A07

© 2021 ELKUS | MANFREDI ARCHITECTS