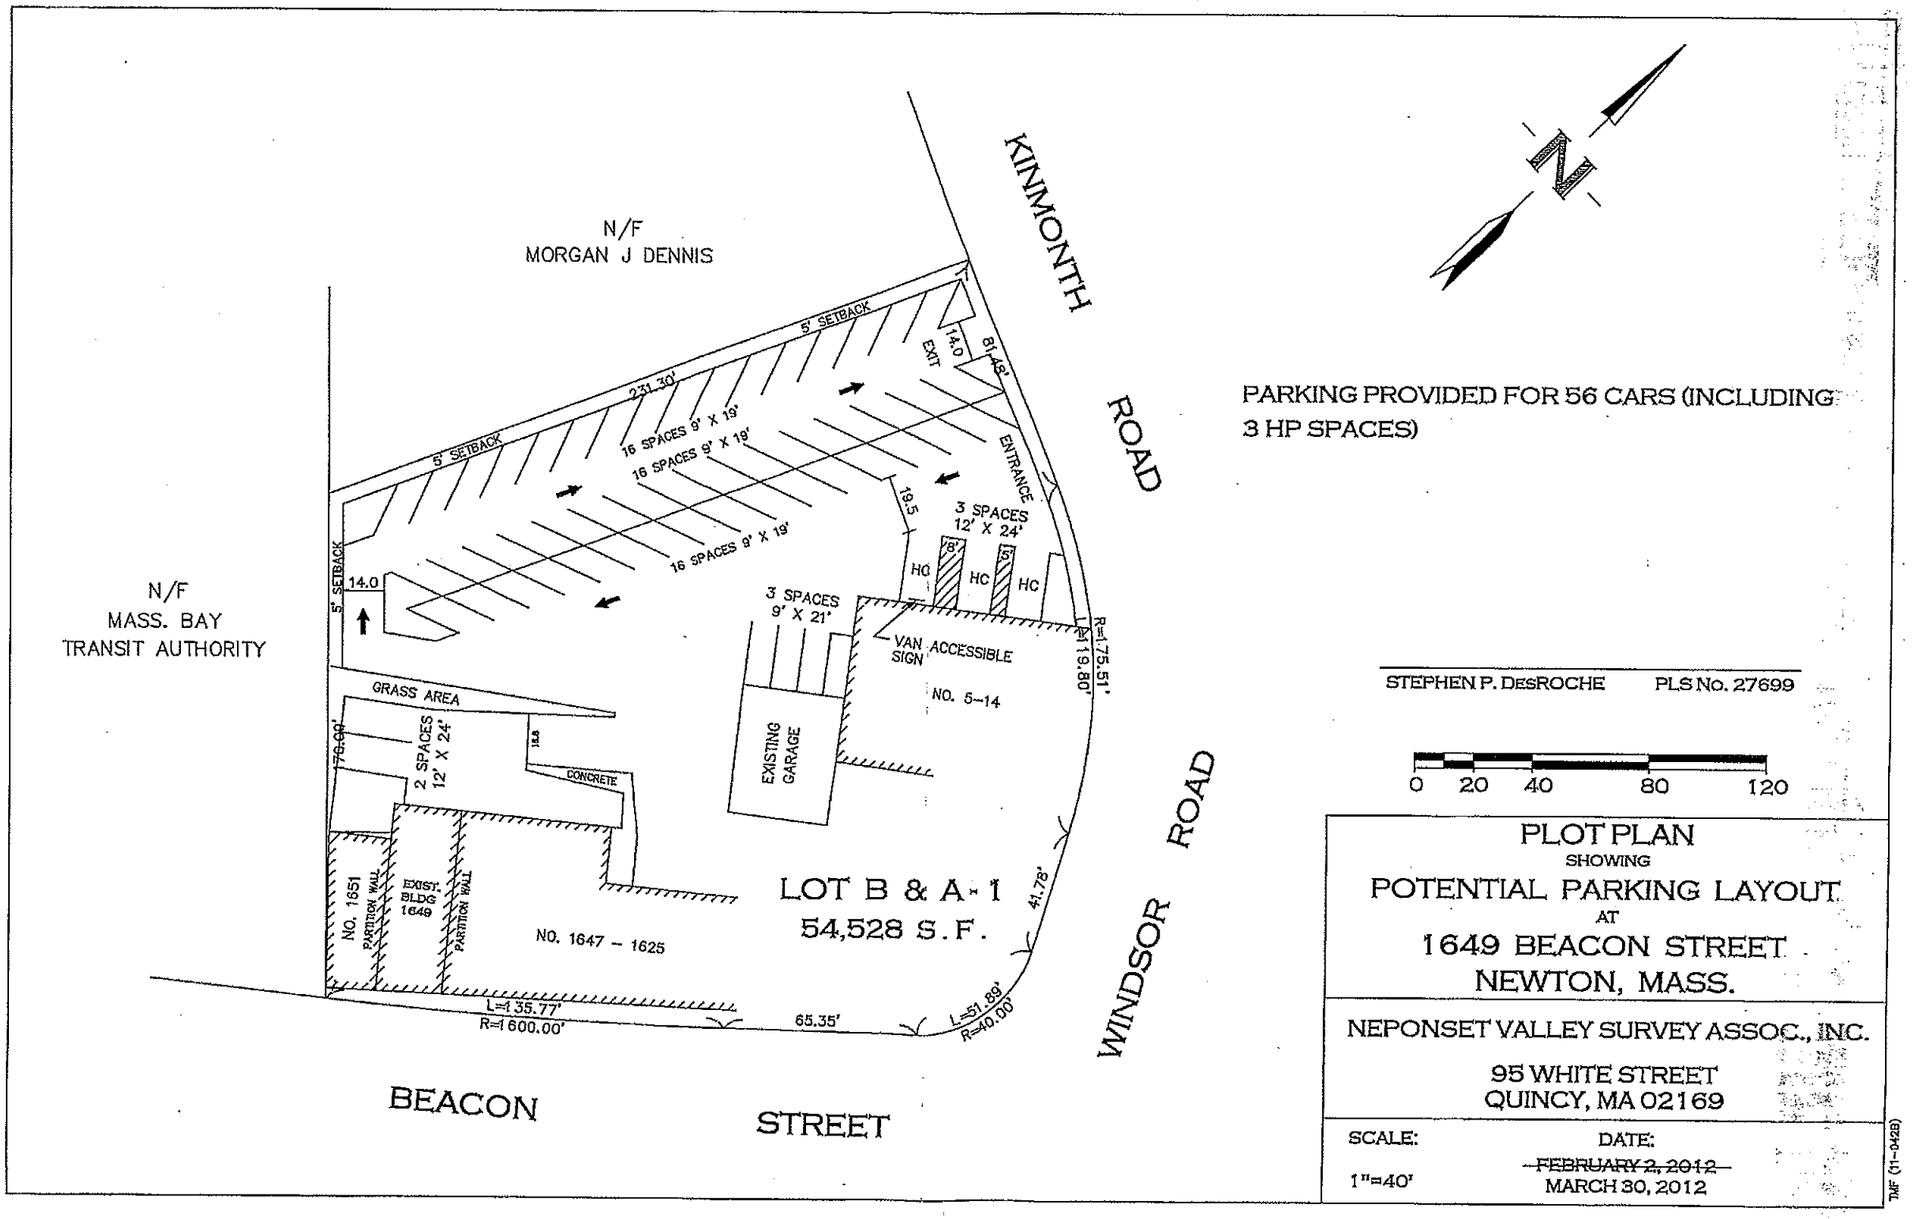

PLOT PLAN
SHOWING
POTENTIAL PARKING LAYOUT
AT
1649 BEACON STREET
NEWTON, MASS.

NEPONSET VALLEY SURVEY ASSOC., INC.
95 WHITE STREET
QUINCY, MA 02169

SCALE: 1"=40'

DATE: ~~FEBRUARY 2, 2012~~ MARCH 30, 2012

TMF (11-0429)

Approved
[illegible] + J. Lojek