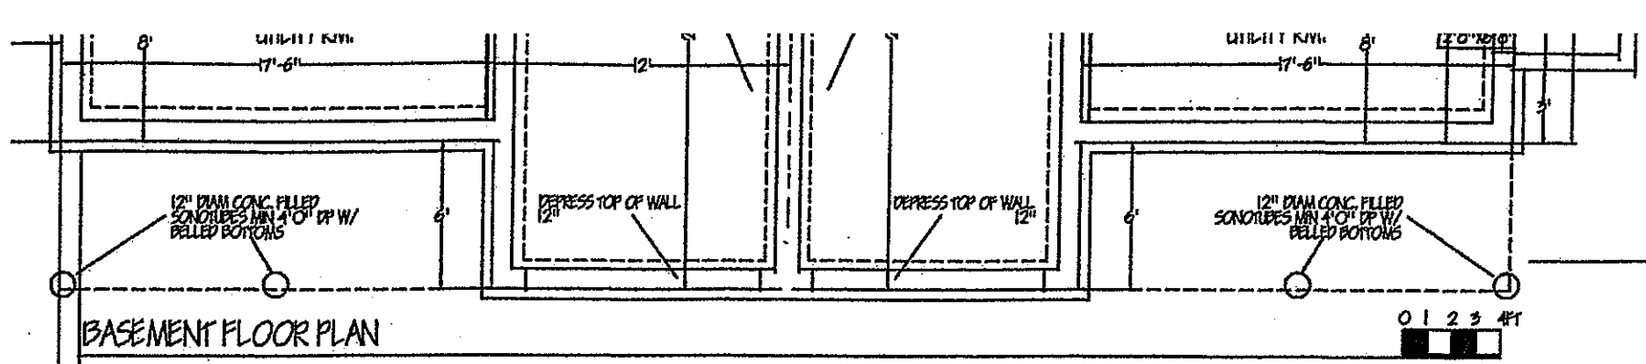

BASEMENT FLOOR PLAN

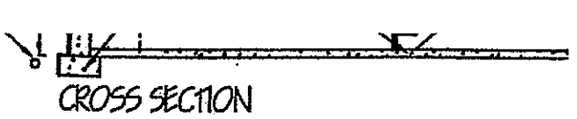

CROSS SECTION

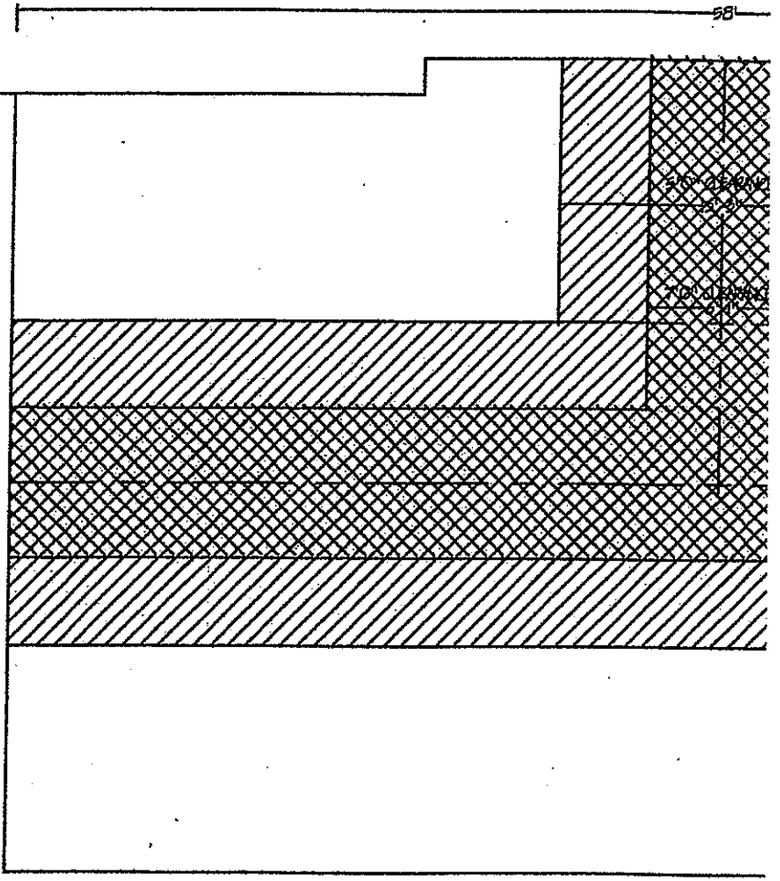

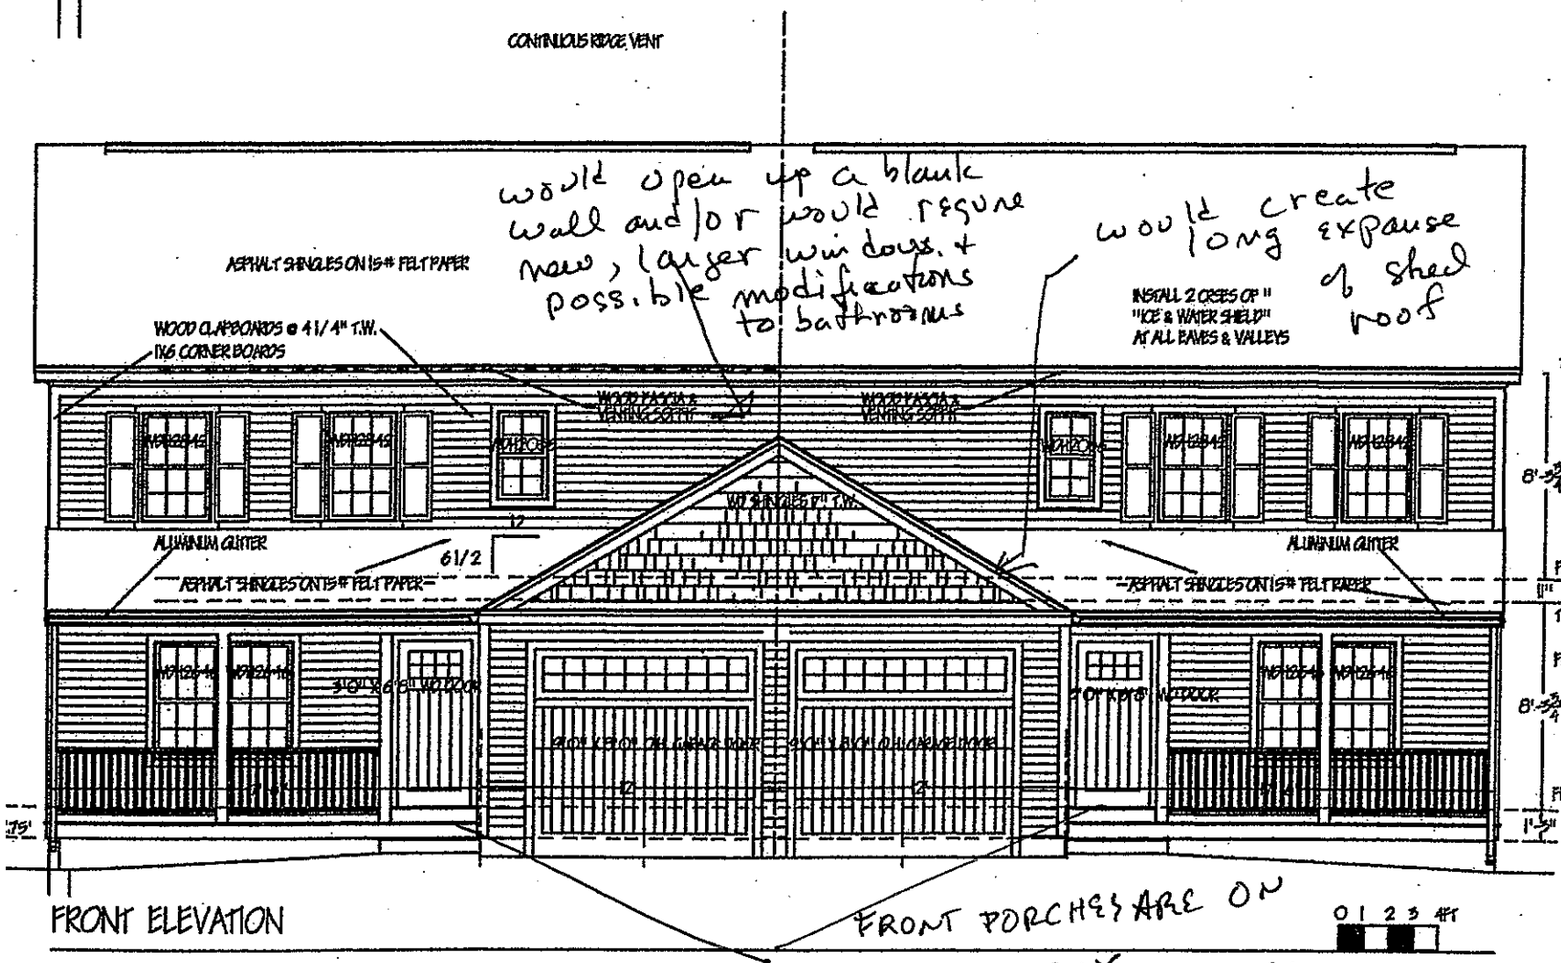

FRONT ELEVATION

FRONT PORCHES ARE ON SAME PLANE AS FRONT OF GARAGE

AVAILABLE ATTIC FLOOR AREA

MAIN ATTIC 5'-0" CLEARANCE 905.8 SF

7'-0" CLEARANCE 440.0 SF.