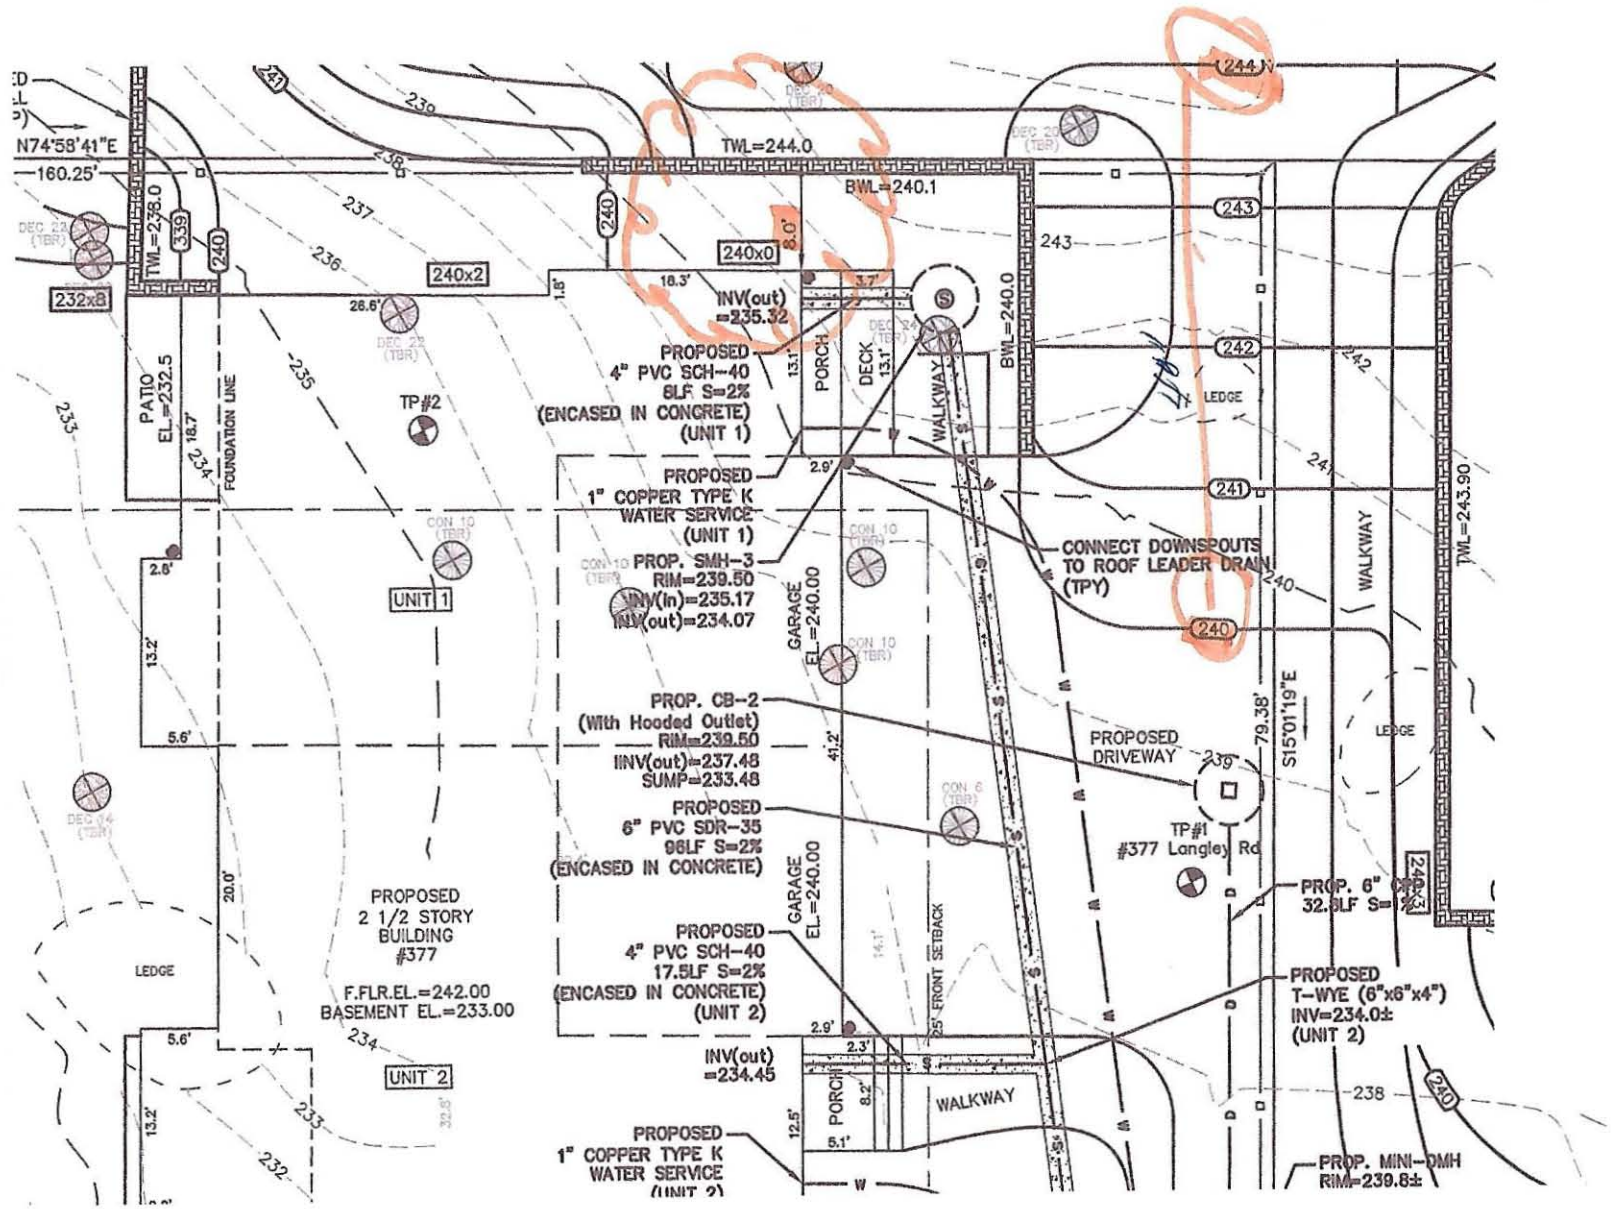

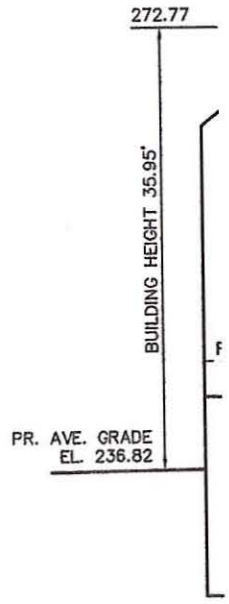

PROPOS

#373
LANGLEY ROAD