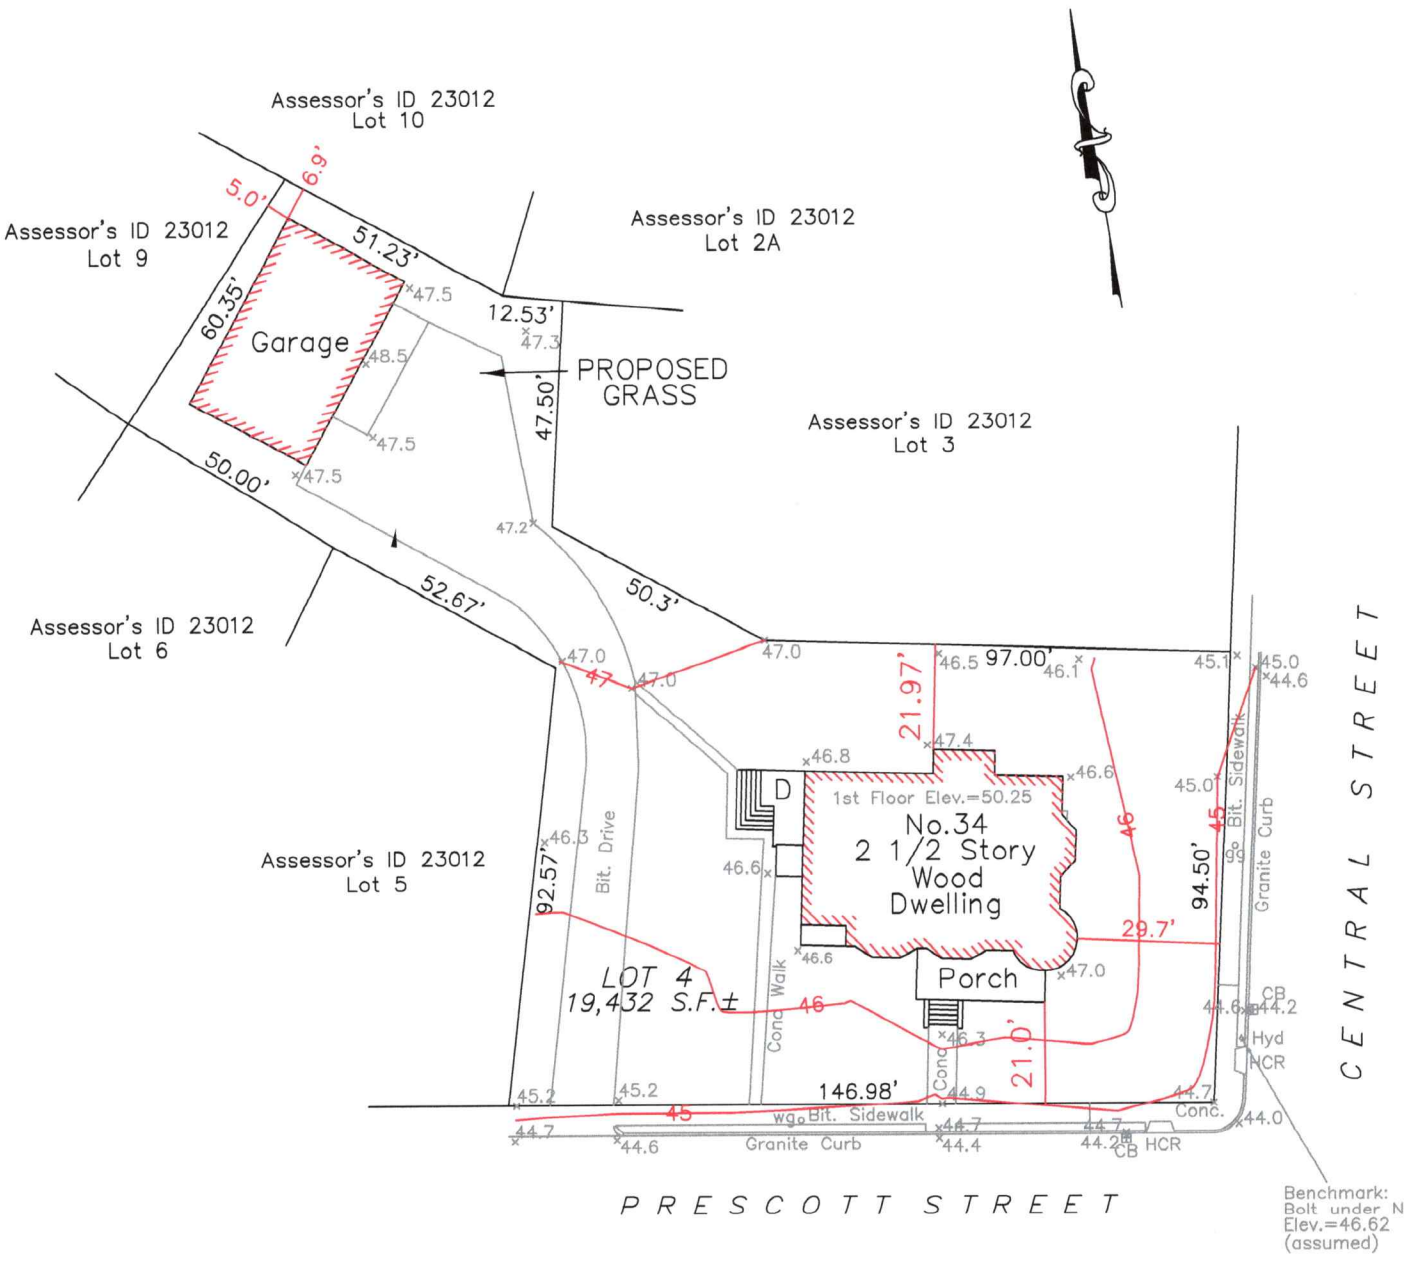

COMMONWEALTH OF MASSACHUSETTS
DAVID PHILIP TERENZONI
No. 38720
PROFESSIONAL LAND SURVEYOR

1/13/20

Zoning District: MR1
Deed Reference: Book 19998, Page 533
Assessor's ID 23012 Lot 4
Existing Lot Coverage = 18.2% ±

EXISTING CONDITIONS

PLOT PLAN OF LAND NEWTON, MA.

PREPARED FOR:

WHITEACRE PROPERTIES
34 PRESCOTT STREET

SCALE:1"=40' ***DATE: SEPTEMBER 13, 2020***
Revised: OCTOBER 22, 2020
Revised: JANUARY 13, 2021

DAVID P. TERENZONI, P.L.S.
4 ALLEN ROAD, PEABODY, MA. 01960

P20–176