


PARKING # 18; 1; 9 – DRIVE IN
SCALE 1"=20'

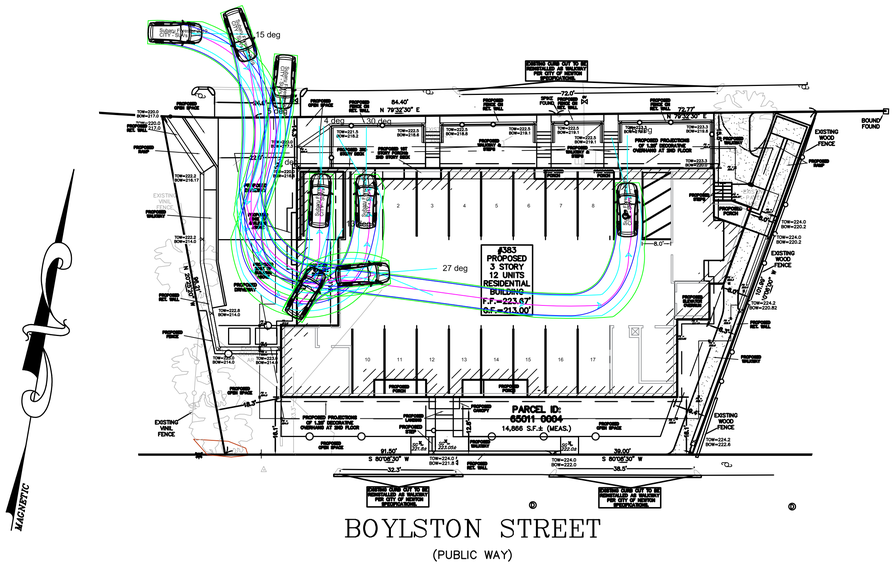


PARKING # 10 & 17– DRIVE IN
SCALE 1"=20'




PARKING # 18; 1; 9– DRIVE OUT
SCALE 1"=20'

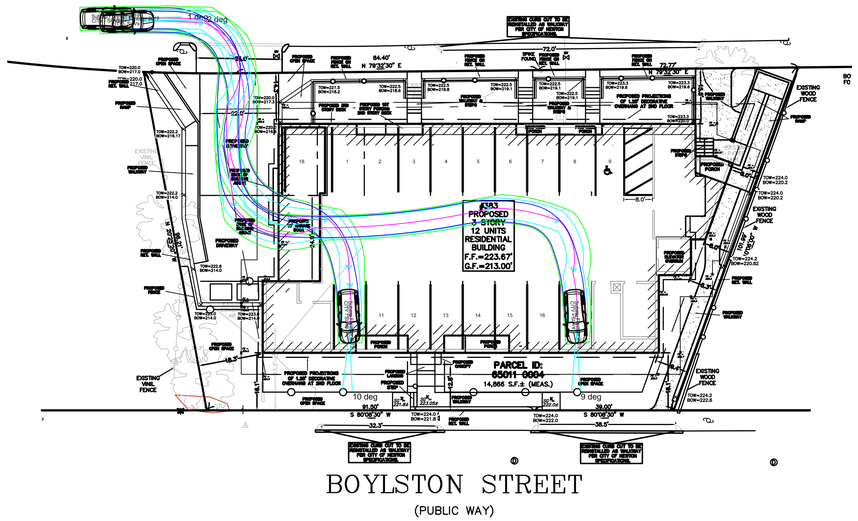


Subaru Forester 2019

| | Feet |
|---|---|
| Width | : 6.50 |
| Track | : 5.87 |
| Lock to Lock Time | : 6.0 s |
| Steering Angle | : 35.1 deg |

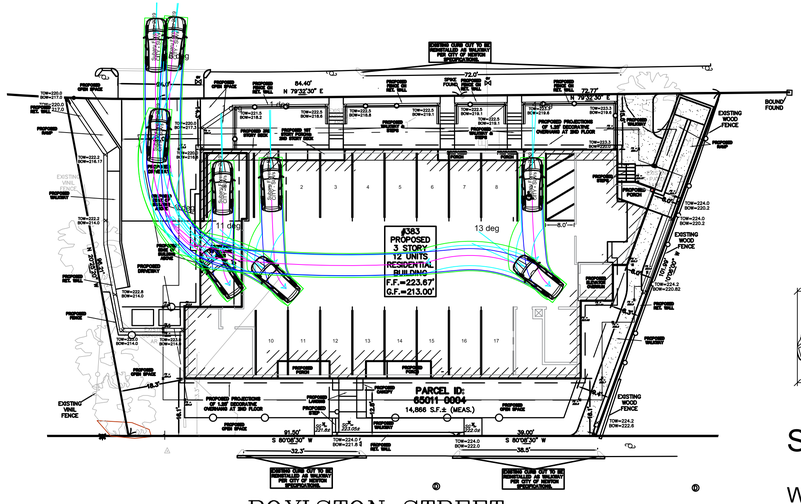


PARKING # 10 & 17– DRIVE OUT
SCALE 1"=20'

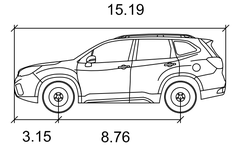Spruhan
Engineering, P.C.
80 JEWETT ST, (SUITE 1)
NEWTON, MA 02458
Tel: 617-816-0722
Email:espruhan@gmail.com

383–387 BOYLSTON
STREET
NEWTON
MASSACHUSETTS

SURVEY PLAN

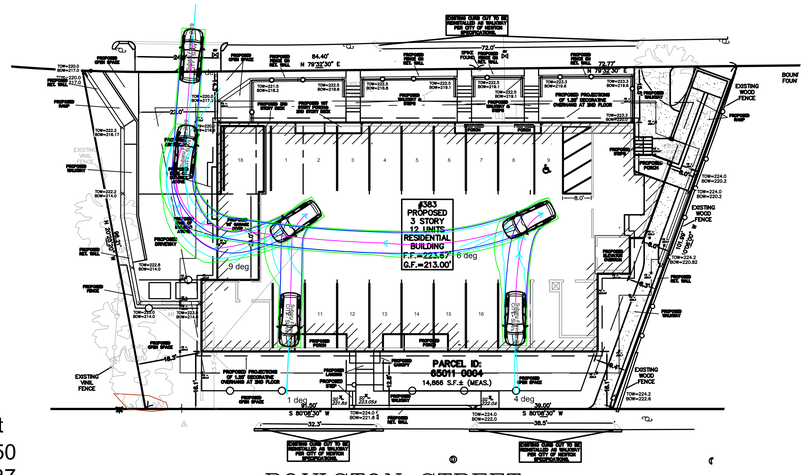REVISION BLOCK

| DESCRIPTION | DATE |
|---|---|
| UPDATED PER COMMENTS | 10/17/21 |
| UPDATED PER ARCHITECT REQUEST | 11/3/21 |

All legal rights including, but not limited to, copyright and design patent rights, in the designs, arrangements and plans shown on this document are the property of Spruhan Engineering, P.C. They may not be used or reused in whole or in part, except in connection with this project, without the prior written consent of Spruhan Engineering, P.C.. Written dimensions on these drawings shall have precedence over scaled dimensions. Contractors shall verify and be responsible for all dimensions and conditions on this project, and Spruhan Engineering, P.C., must be notified of any variation from the dimensions and conditions shown by these drawings.

DRAFT

| | |
|---|---|
| DATE: | 11/11/2021 |
| DRAWN BY: | D.K. |
| CHECKED BY: | E.S |
| APPROVED BY: | E.S |

SITE PLAN

SHEET 1 OF 1